

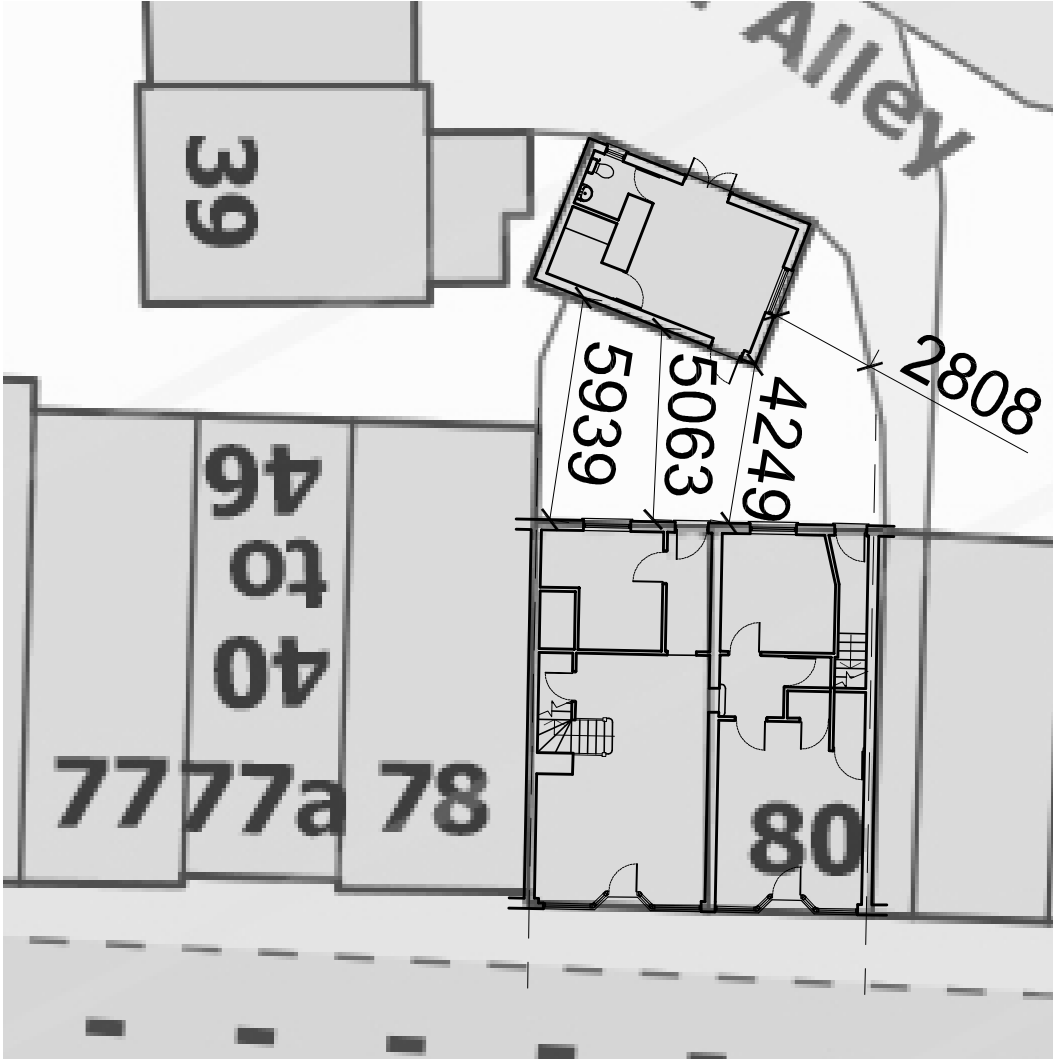


The Contractor is to check all dimensions on site and report any discrepancies to the Contract Administrator. This drawing is to be read in conjunction with all other standard documentation.

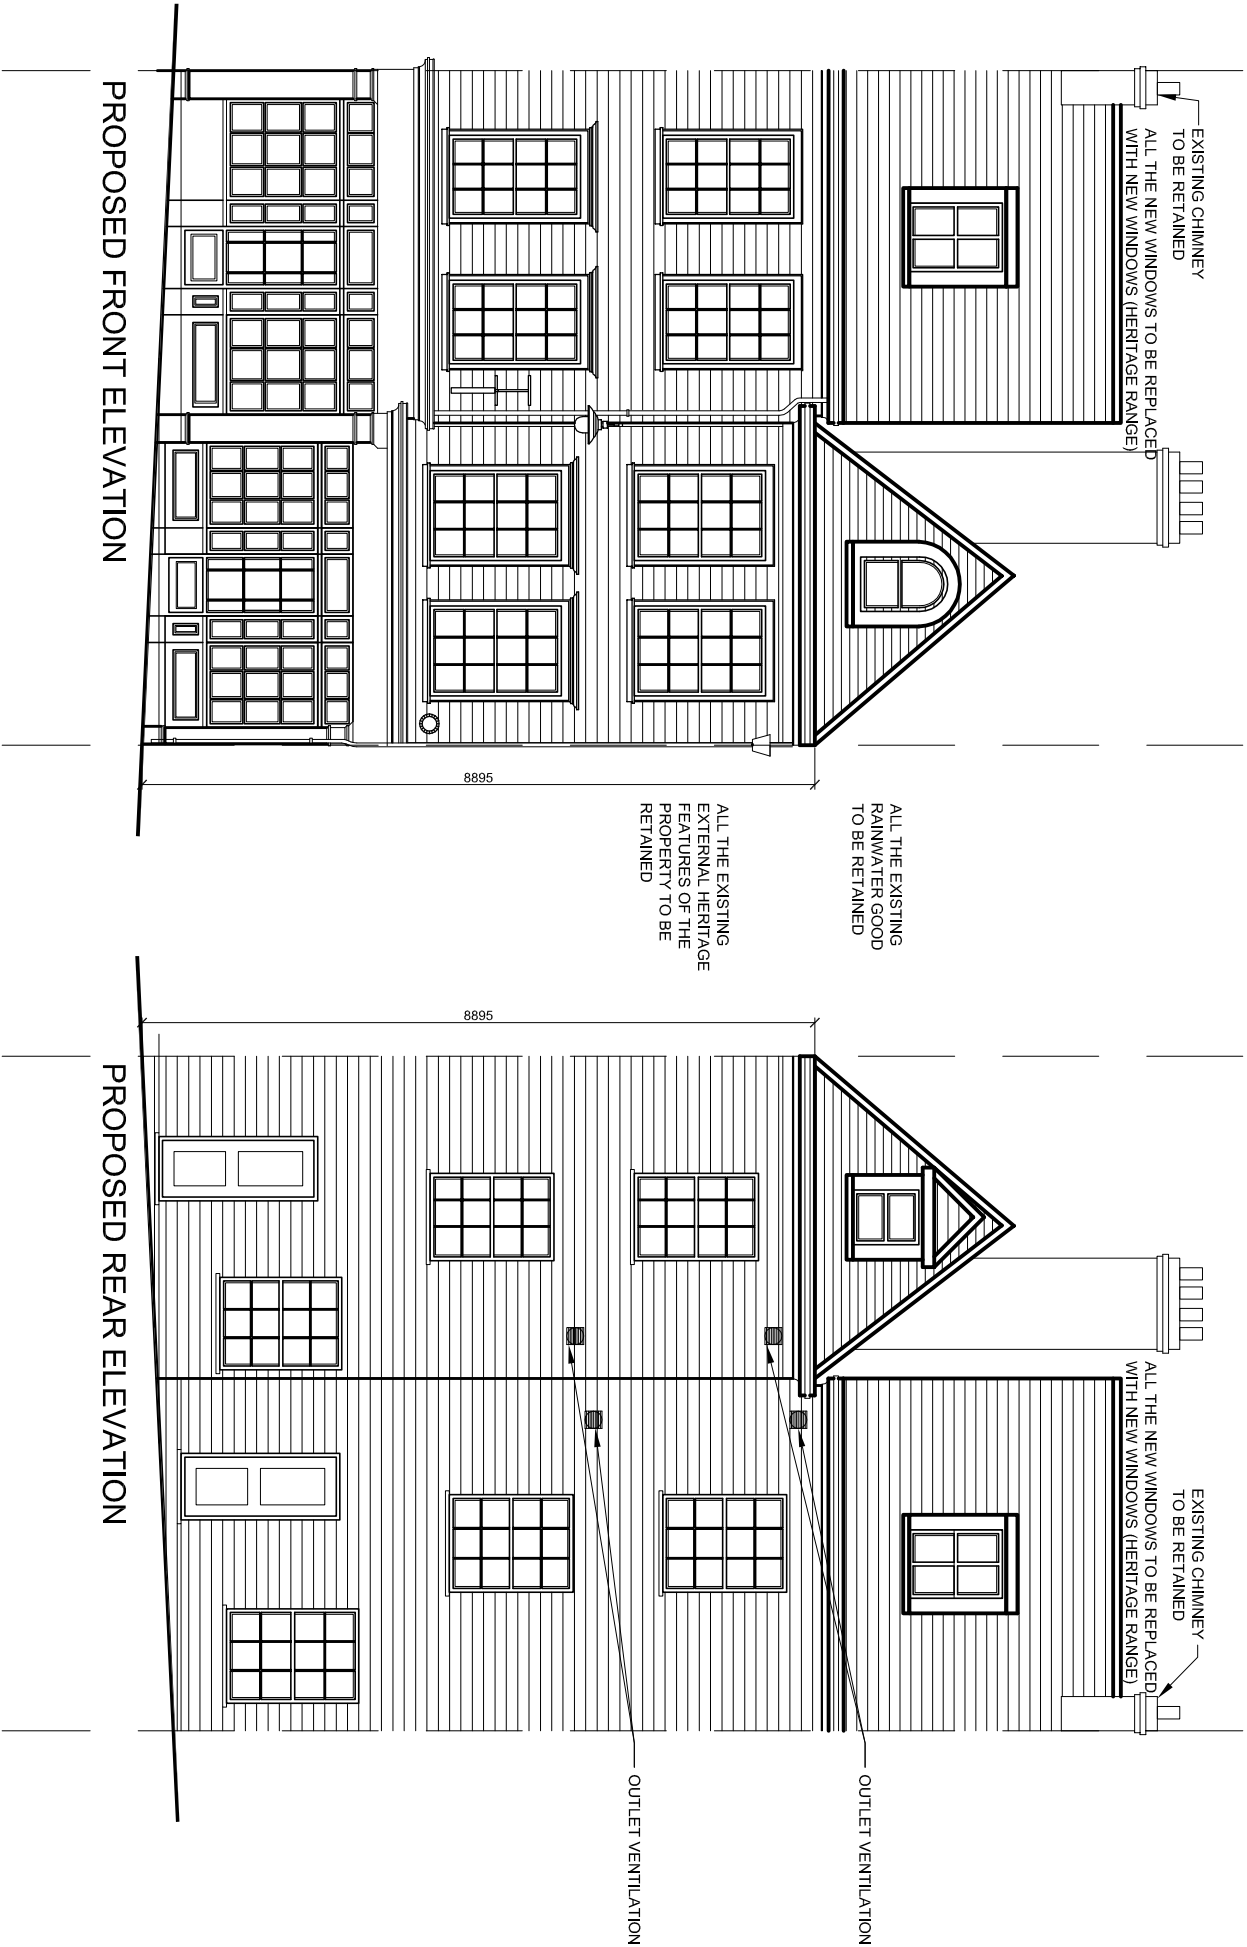

PROPOSED BLOCK PLAN - SCALE 1:200

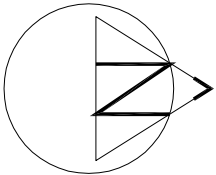

Design And Plan
CONSULTANTS
93 Colmandene Crescent,
Orpington, Kent BR5 2RA
020 3004 9238
07931 931 035
s.nappal@dapconsultants.co.uk
www.dapconsultants.co.uk

project : 79-80 High Street
Gravesend

drawing title :

Proposed Elevation and Block Plan

drawn: SN	chkd : SS	date: 20.07.2022
status: Planning		
scale: 1:100@A3		
proj no : 1961	drg no: 06	rev no: A