


The Contractor is to check all dimensions on site and report any discrepancies to the Contract Administrator. This drawing is to be read in conjunction with all other standard documentation.

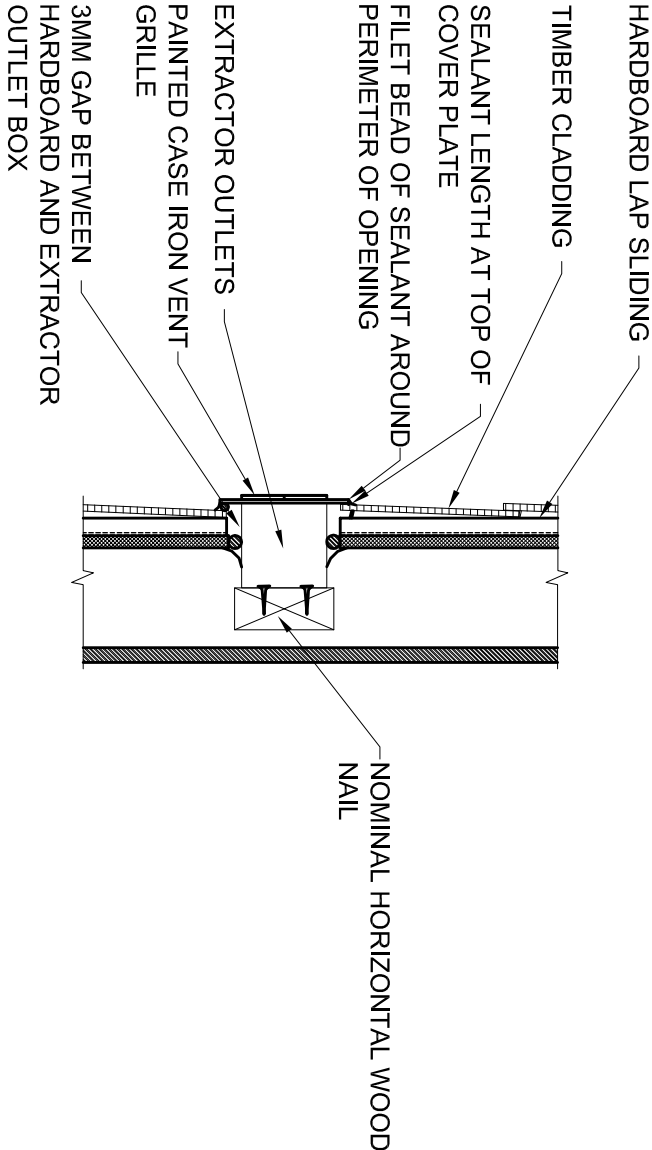

PROPOSED SECTION OF JOINERY FOR EXTRACTOR



EXTRACTOR OUTLETS (PAINTED CASE
IRON VENT GRILLE)

rev.	description	date	chkd.
	 93 Colmandene Crescent, Orpington, Kent BR5 2RA 020 3004 9238 07931 931 035 s.nappal@dapconsultants.co.uk www.dapconsultants.co.uk		

project : 79-80 High Street
Gravesend

drawing title :

Proposed Extractor Section			
drawn: SN	chkd : SS	date: 20.07.2022	
status: Planning		scale: 1:20@A3	
proj no : 1961	drg no: 09	rev no:	