

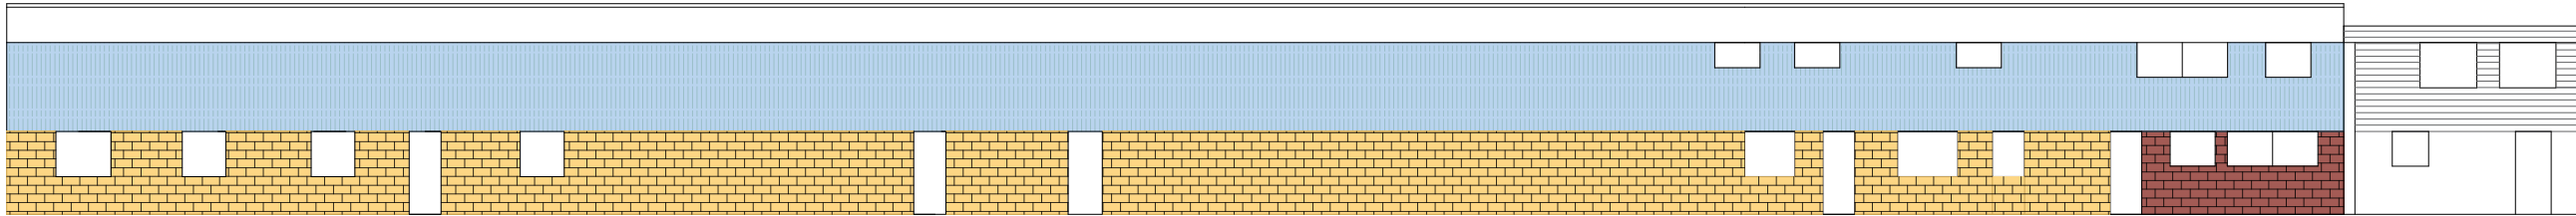


Existent South Elevation

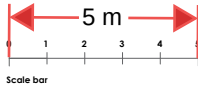

Proposed South Elevation

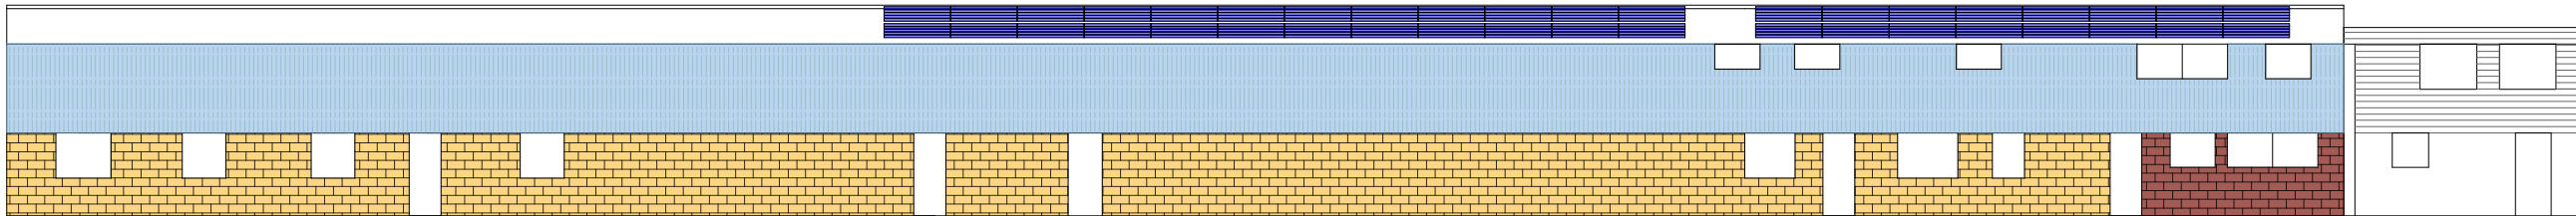

Scan our QR code to register your system on the C3 Hub for access to all your Operations & Maintenance information and to redeem your 10% service discount code!



Drawing N°		PV-2	REV P01	
TITLE: Brookvale Depot				
Client:	Gravesham Borough Council			
Project:	Brookvale Depot			
Address:	Brookvale Depot			
SCALE		DRAWN	CHK'D	DATE
1:200 @A3		SE	MS	07/01/2025

