



GF plan

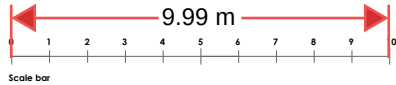

Scan our QR code to register your system on the C3 Hub for access to all your Operations & Maintenance information and to redeem your 10% service discount code!

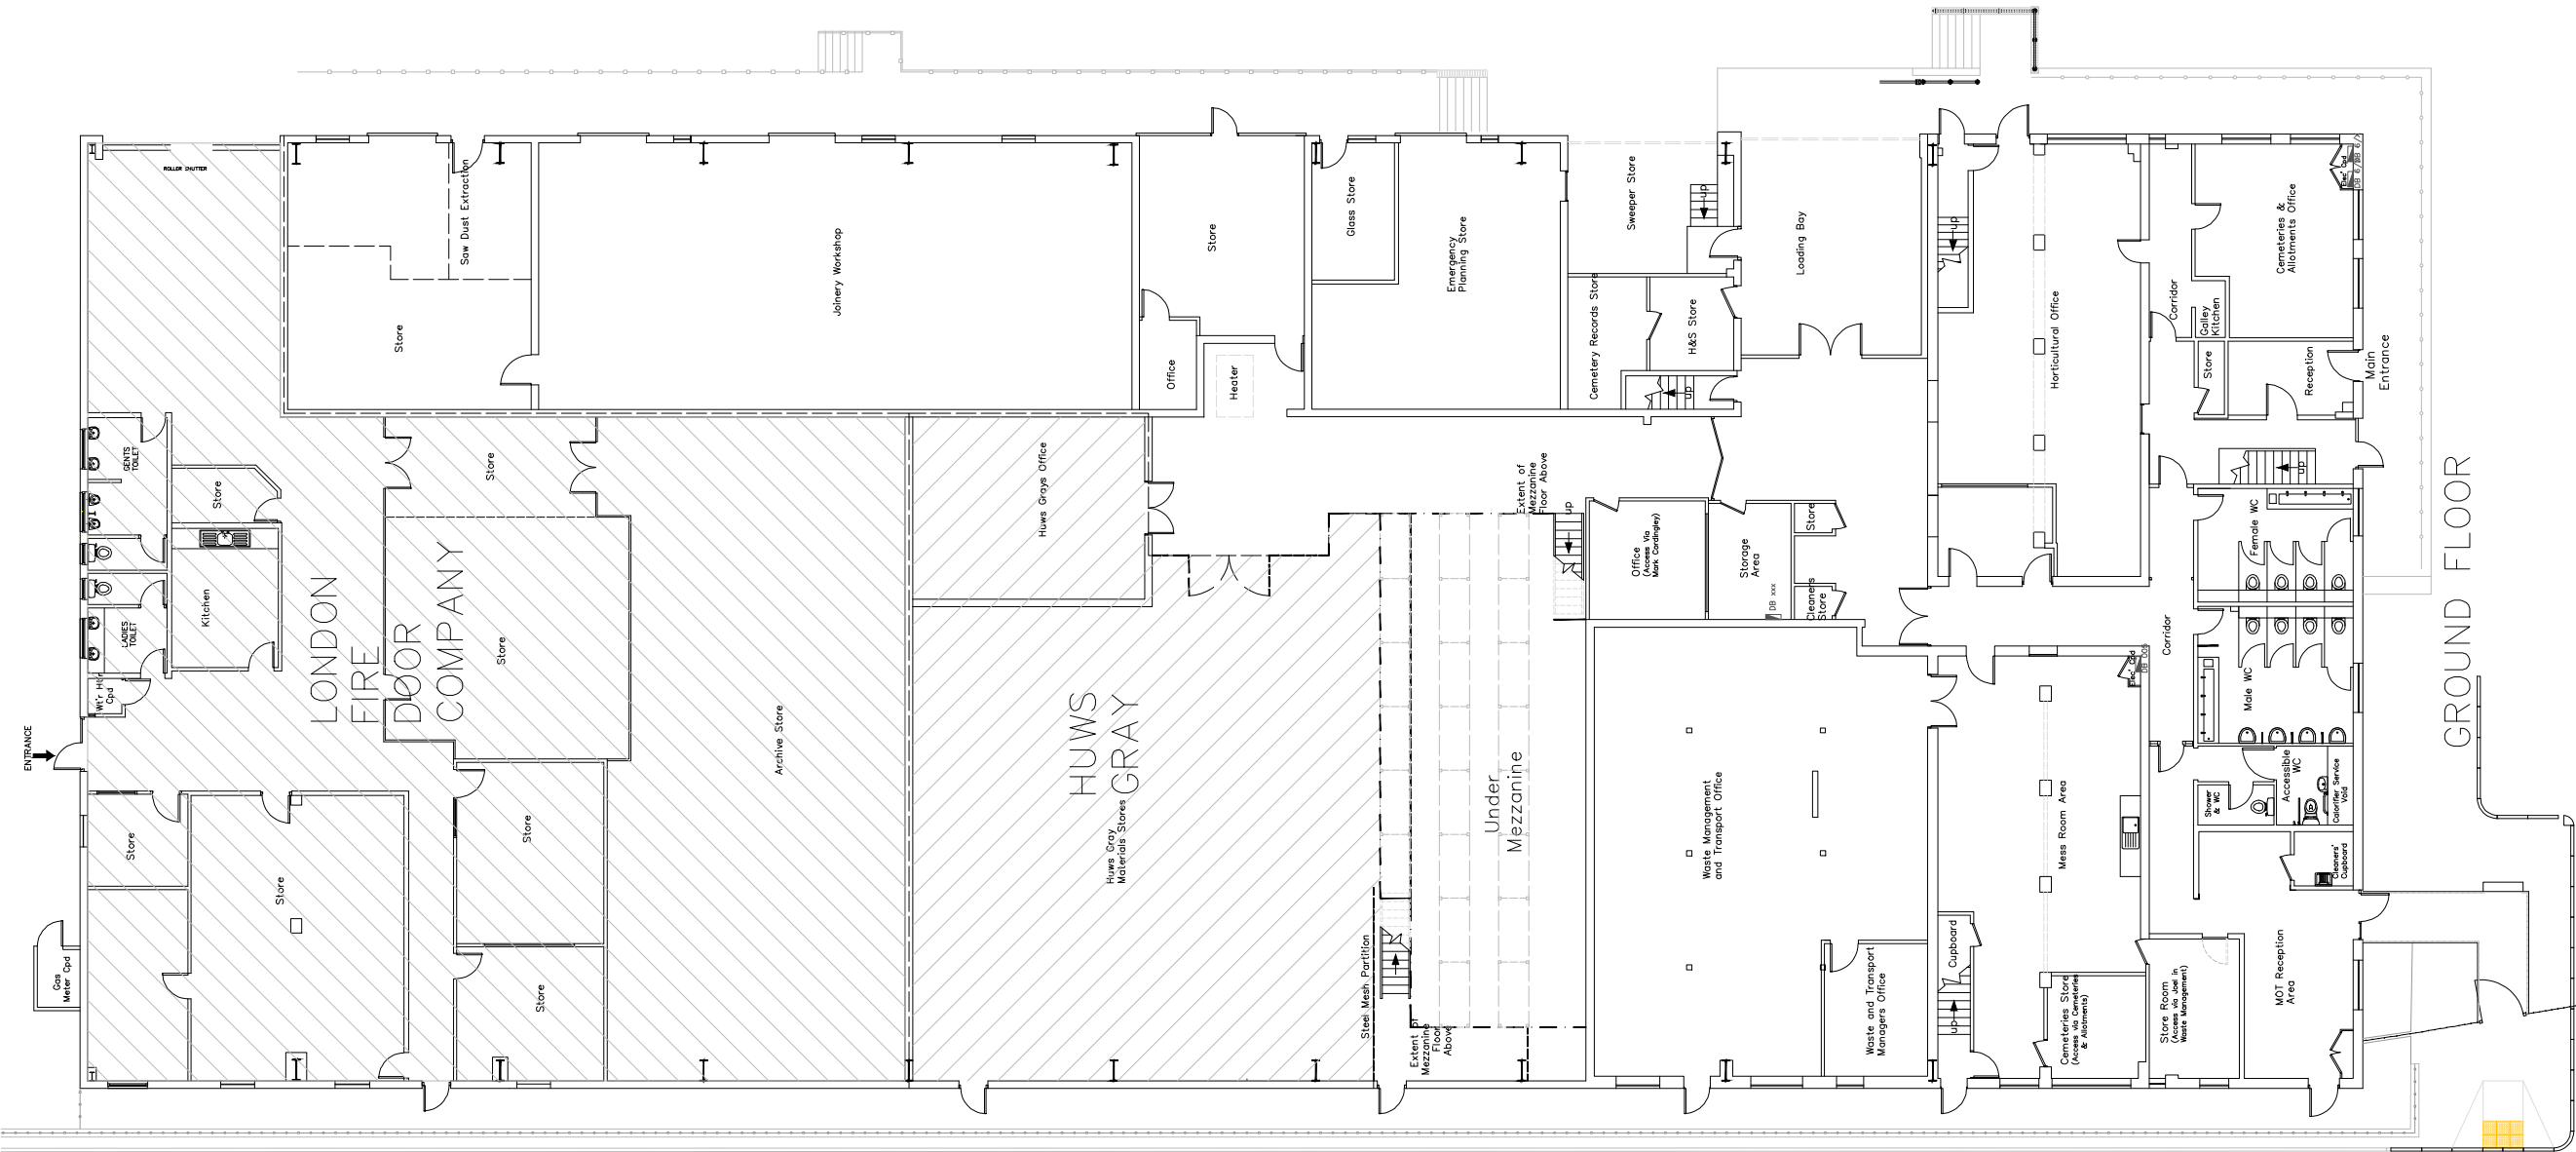

Drawing N°	PV-6	REV P01
TITLE: Brookvale Depot		
Client:	Gravesham Borough Council	
Project:	Brookvale Depot	
Address:	Brookvale Depot	
SCALE	DRAWN	CHK'D
1:200 @A3	SE	MS
		DATE
		07/01/2025

