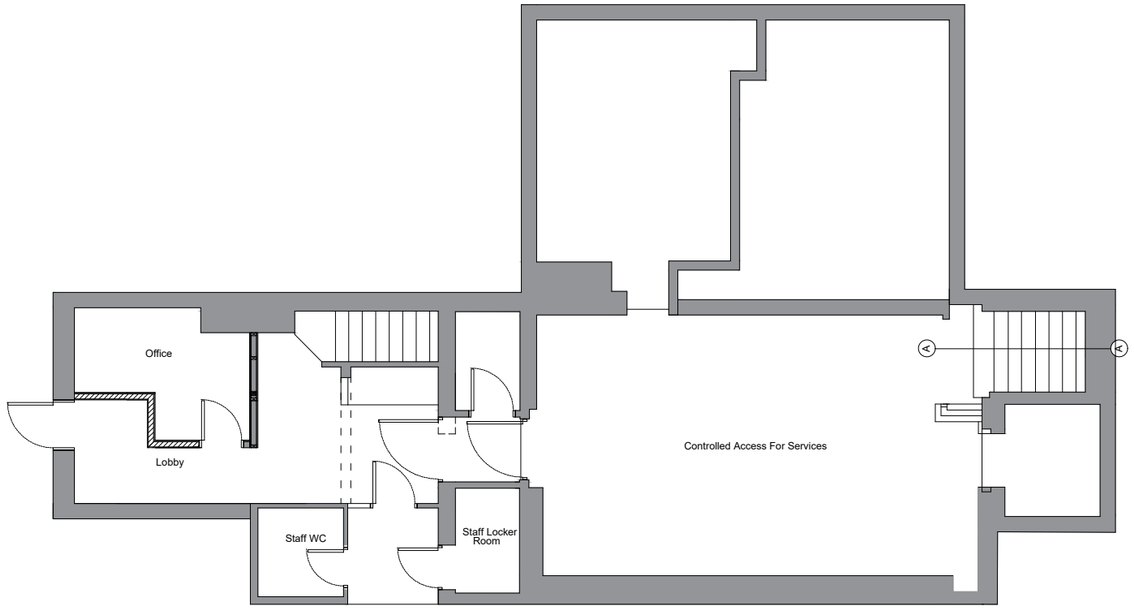

Proposed Basement Floor Plan 5

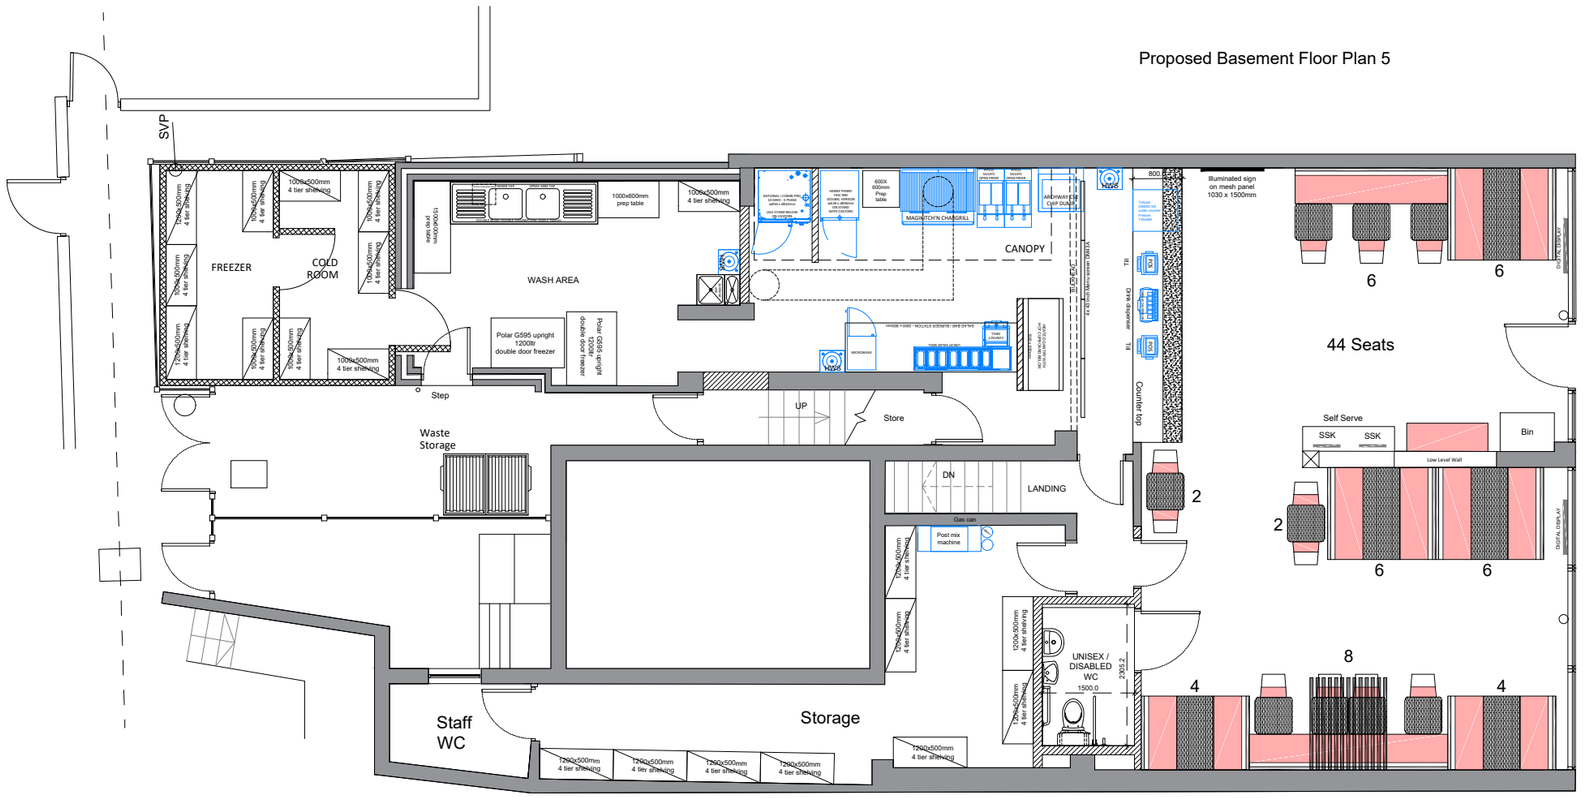

Proposed Ground Floor Plan 5

1:100

2m 0 2m 4m 6m 8m 10m

The contractor is responsible for checking dimensions, tolerances and references. Any discrepancy to be verified with the Architect before proceeding with the works.

Where an item is covered by drawings to different scales the larger scale drawing is to be worked to. Do not scale drawing. Figured dimensions to be worked to in all cases.

©The drawing and design is the Copywright of Architecture & Interiors Design Ltd.
No part of this drawing may reproduced whatsoever without prior written permission.

Revision A - Showing the proposed waste storage requested by planning. 20/01/2026

Drawing no. 8

PURPOSE OF ISSUE
PLANNING

PROJECT
2025-241- 170-171 Parrock Street, Gravesend, DA12 1ER

DRAWING
Proposed Floor Plans - Option 5

JOB NO. **2025-241** REV **A**

DRAWN BY: **HA** CHECKED BY: **GS**

SCALE: **1:100@A3** DATE: **20.01.2026**

ARCHITECTURE & INTERIORS
51 COLESHILL ROAD - B36 8DT - 0121 783 6211
Email - gs@architectureinteriors.co.uk

The contractor is responsible for checking dimensions, tolerances and references. Any discrepancy to be verified with the Architect before proceeding with the works.
Where an item is covered by drawings to different scales the larger scale drawing is to be worked to. Do not scale drawing. Figured dimensions to be worked to in all cases.