


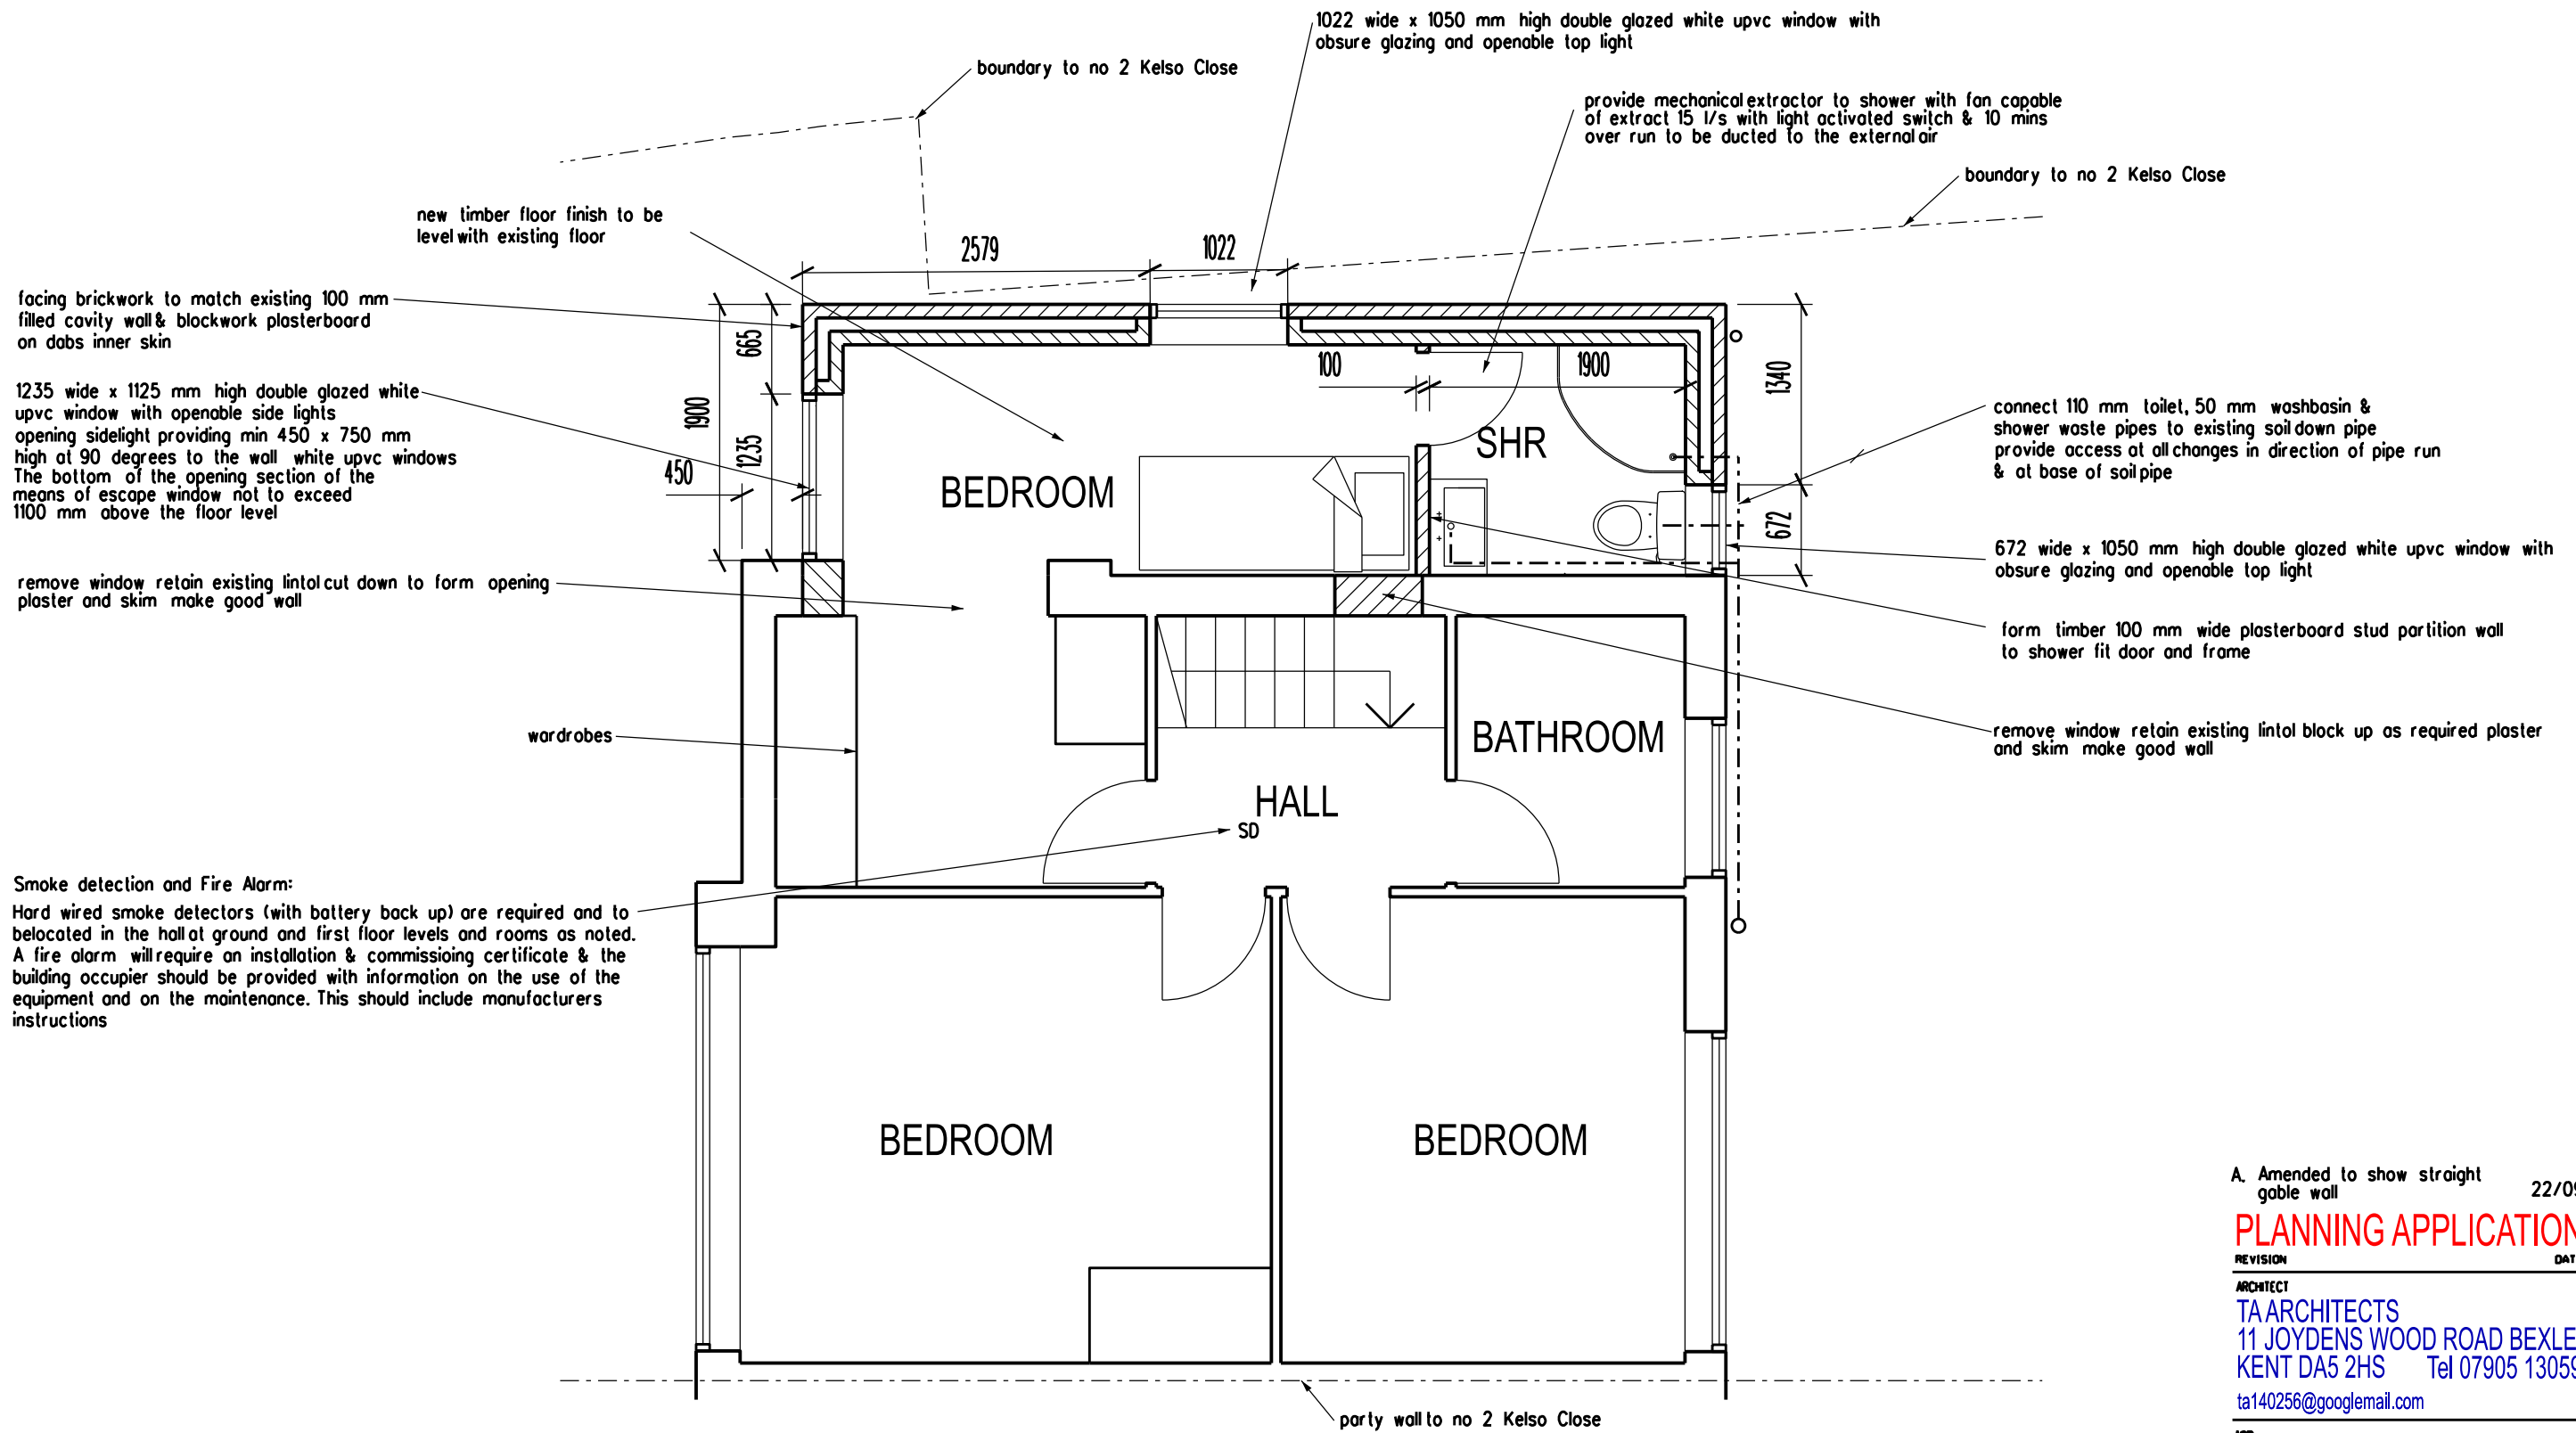

A. Amended to show straight gable wall 22/09/25

PLANNING APPLICATION

REVISION DATE
ARCHITECT
TA ARCHITECTS
11 JOYDENS WOOD ROAD BEXLEY
KENT DA5 2HS Tel 07905 130591
ta140256@googlemail.com

JOB
PROPOSED DOUBLE STOREY
SIDE EXTENSION AT
2 KELSO CLOSE
GRAVESEND KENT DA12 4NR

DRAWING
PROPOSED FIRST FLOOR
PLAN

SCALE DATE
1:50 AT A3 JULY 2025

DRAWING NO.
CC/05 A

