

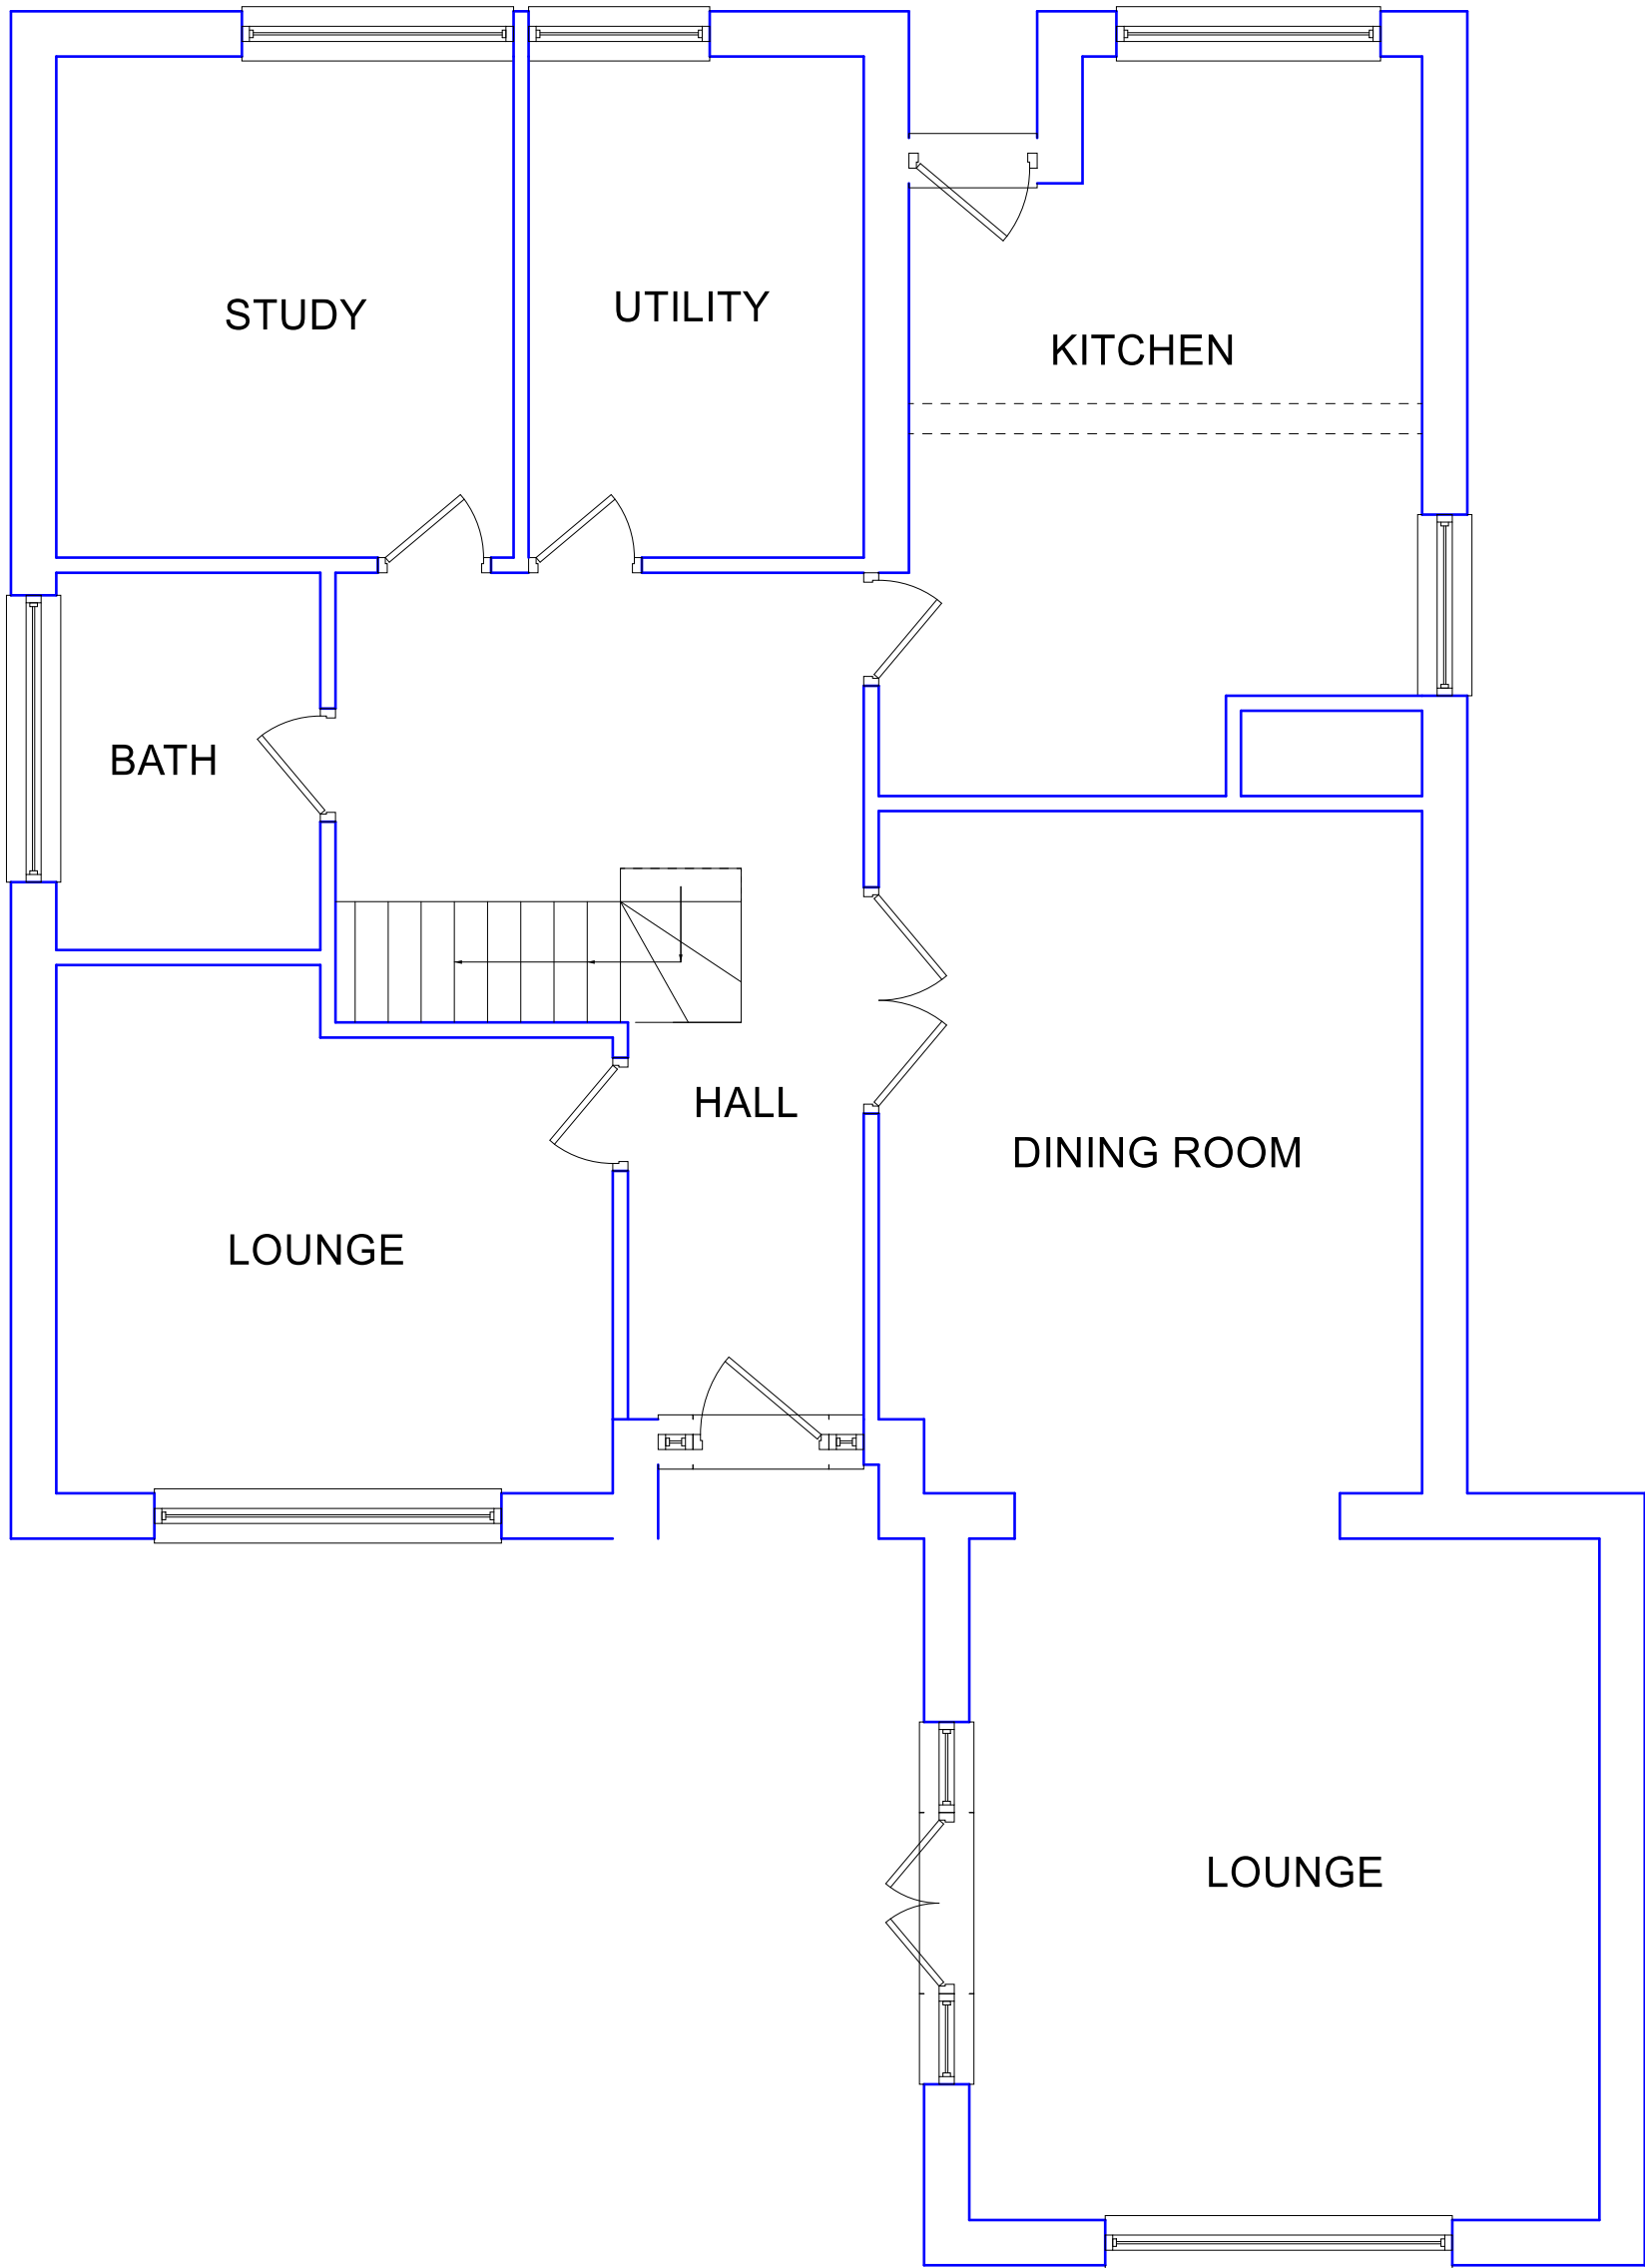


Notes / Specification

1. DRAWINGS ARE FOR PLANNING PURPOSES ONLY.
2. ALL MEASUREMENTS WITHIN THIS DOCUMENT ARE FOR DESIGN PURPOSES ONLY TO DETERMINE BEAM SIZE.
3. THE BUILDER IS ADVISED TO DOUBLE CHECK MEASUREMENTS ON SITE AND REPORT ANY DISCREPANCIES TO THE DESIGN ENGINEER PRIOR TO ORDERING MATERIALS.
4. THE DESIGN ENGINEER DOES NOT ACCEPT ANY RESPONSIBILITY FOR MATERIALS INCORRECTLY ORDERED.
5. DO NOT SCALE FROM THIS DRAWING
6. THESE DRAWINGS ARE THE COPYRIGHT OF RICHARD CAINE LIMITED

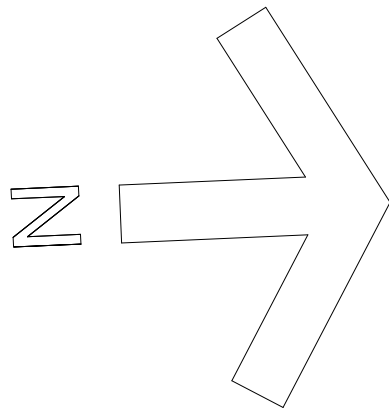

GROUND FLOOR

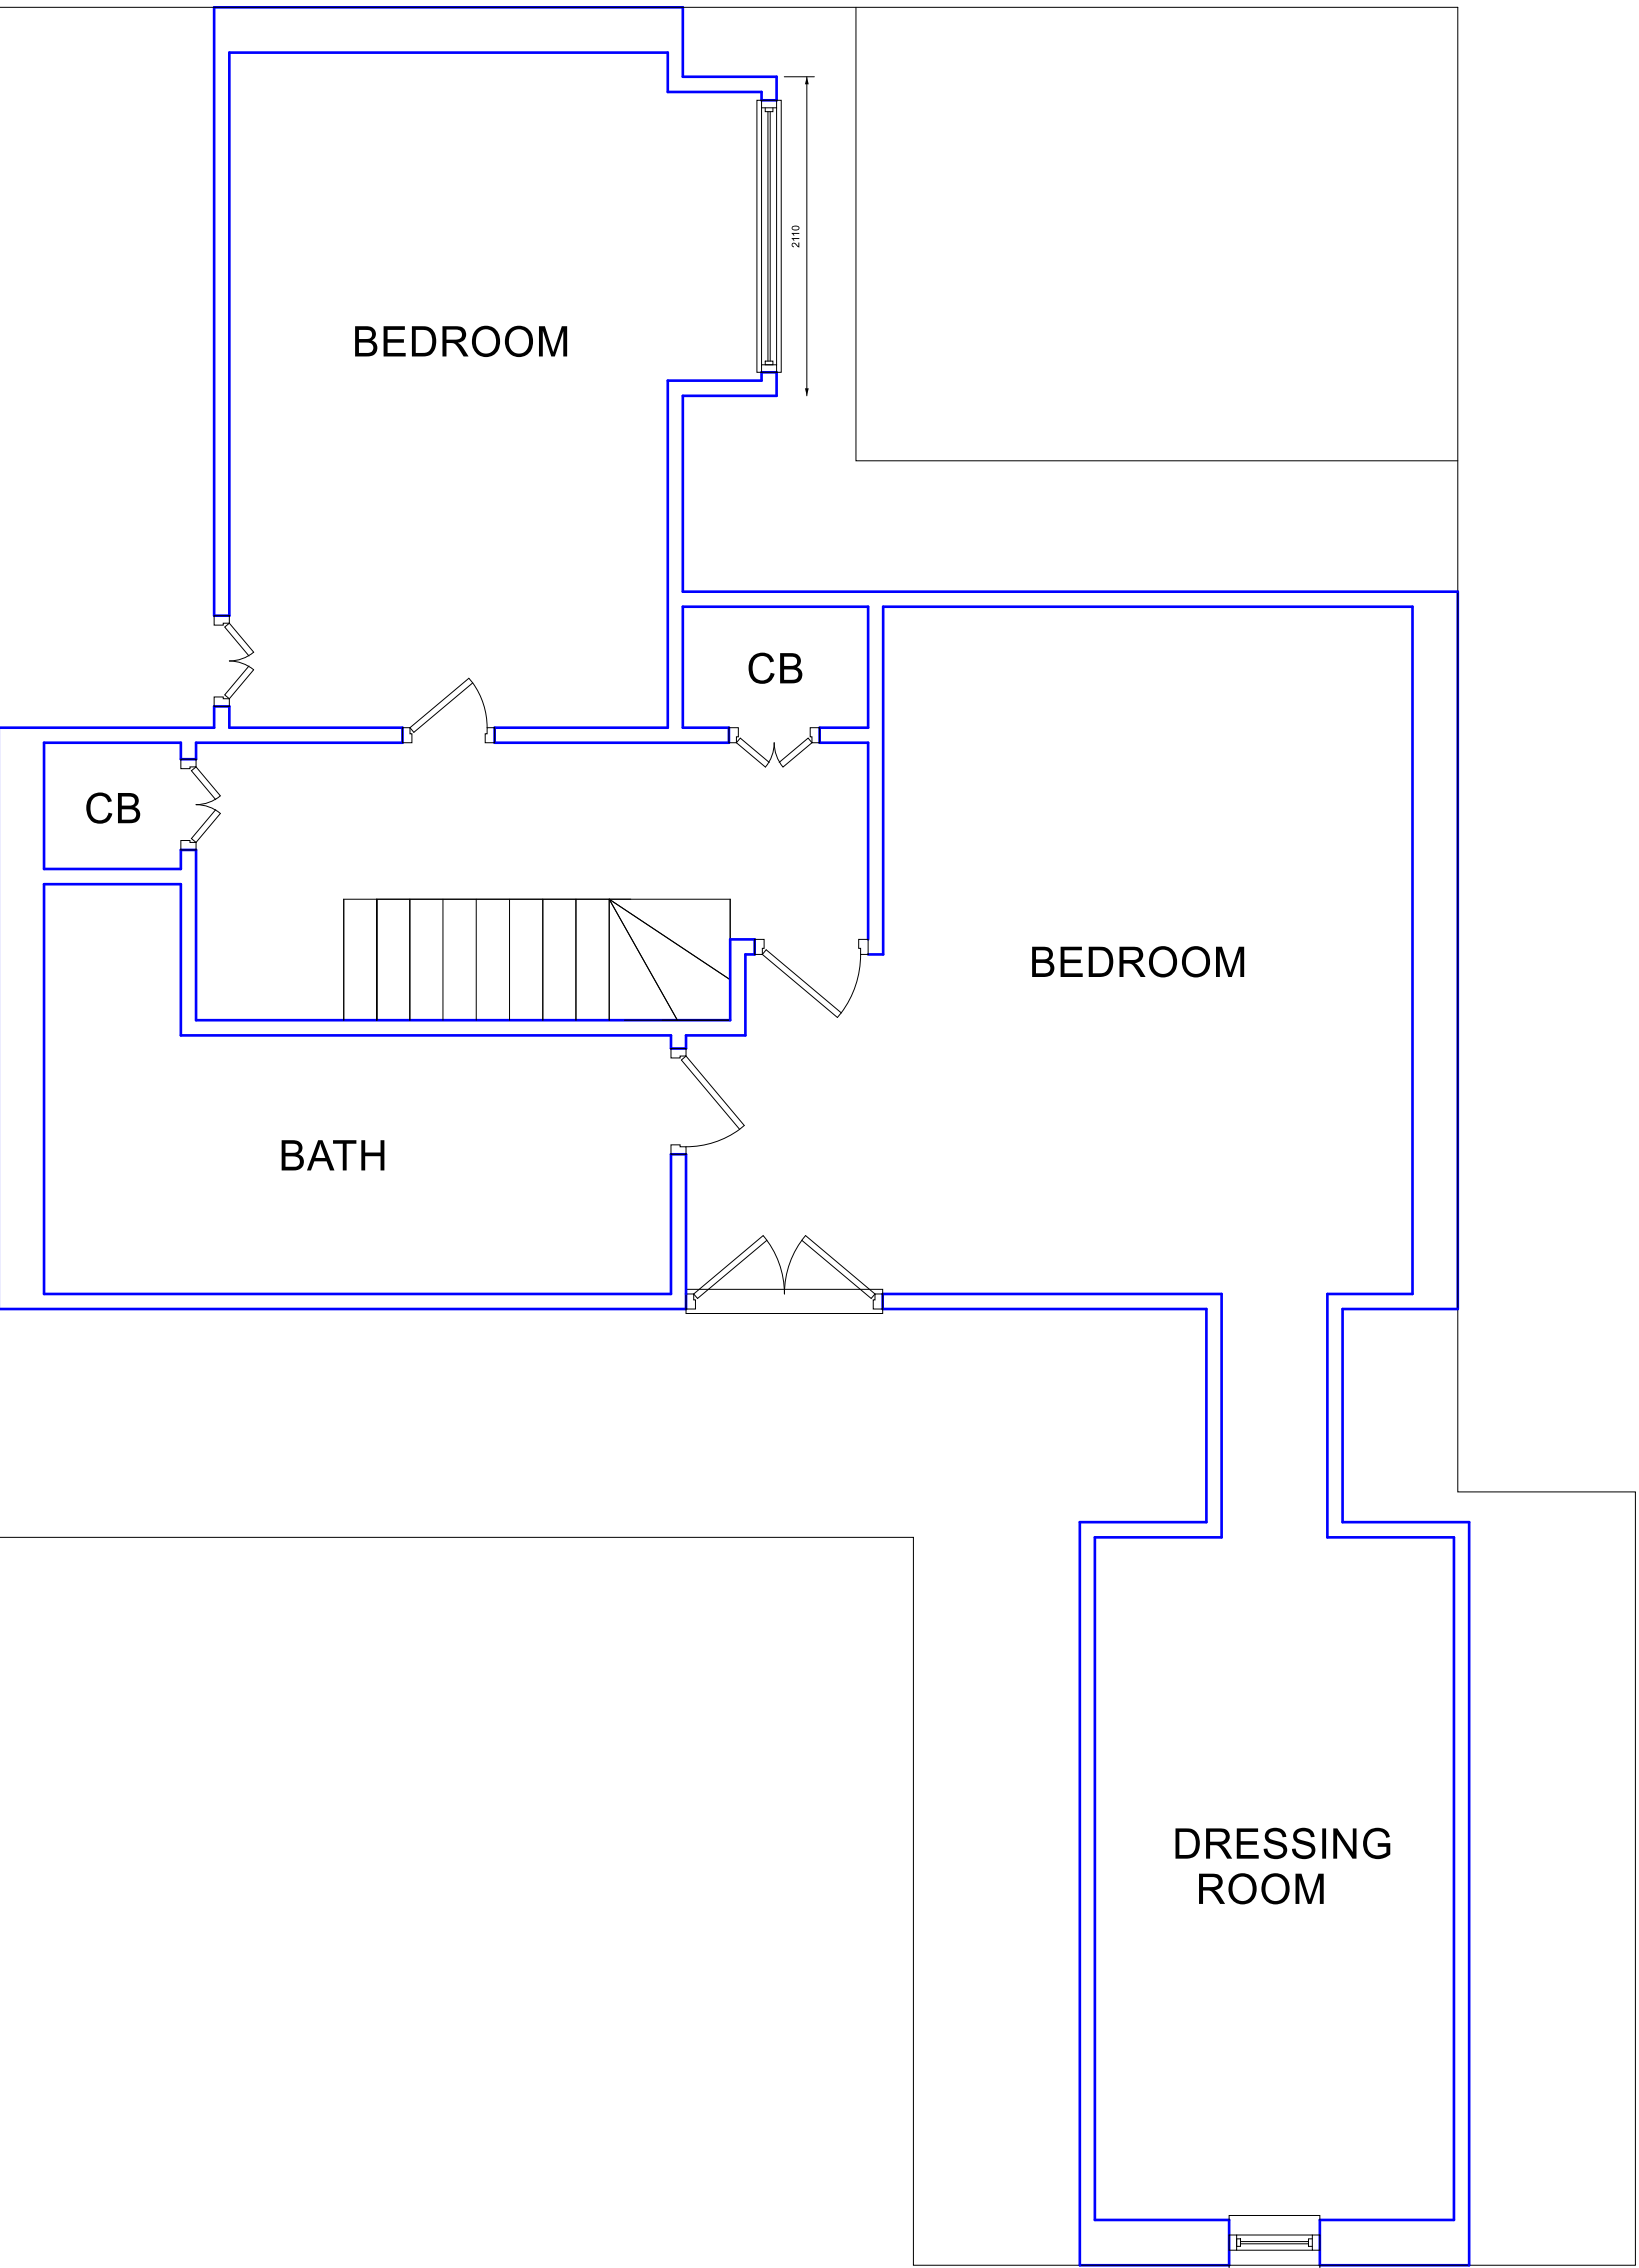

FIRST FLOOR

TBT DESIGN SERVICE		
97 Primrose Drive, Aylesford, Kent, ME20 6EH T: 07916693573 E: designservice2017@outlook.com		
client	387 Wrotham Road Istead Rise, Gravesend DA13 9EF	
project	Roof Extension	
drawing title	Existing Plans	
drawing scales	drawing no.	
1:50	2161 Existing Plans	
date	revision	
January 2025		RC
PLANNING		