

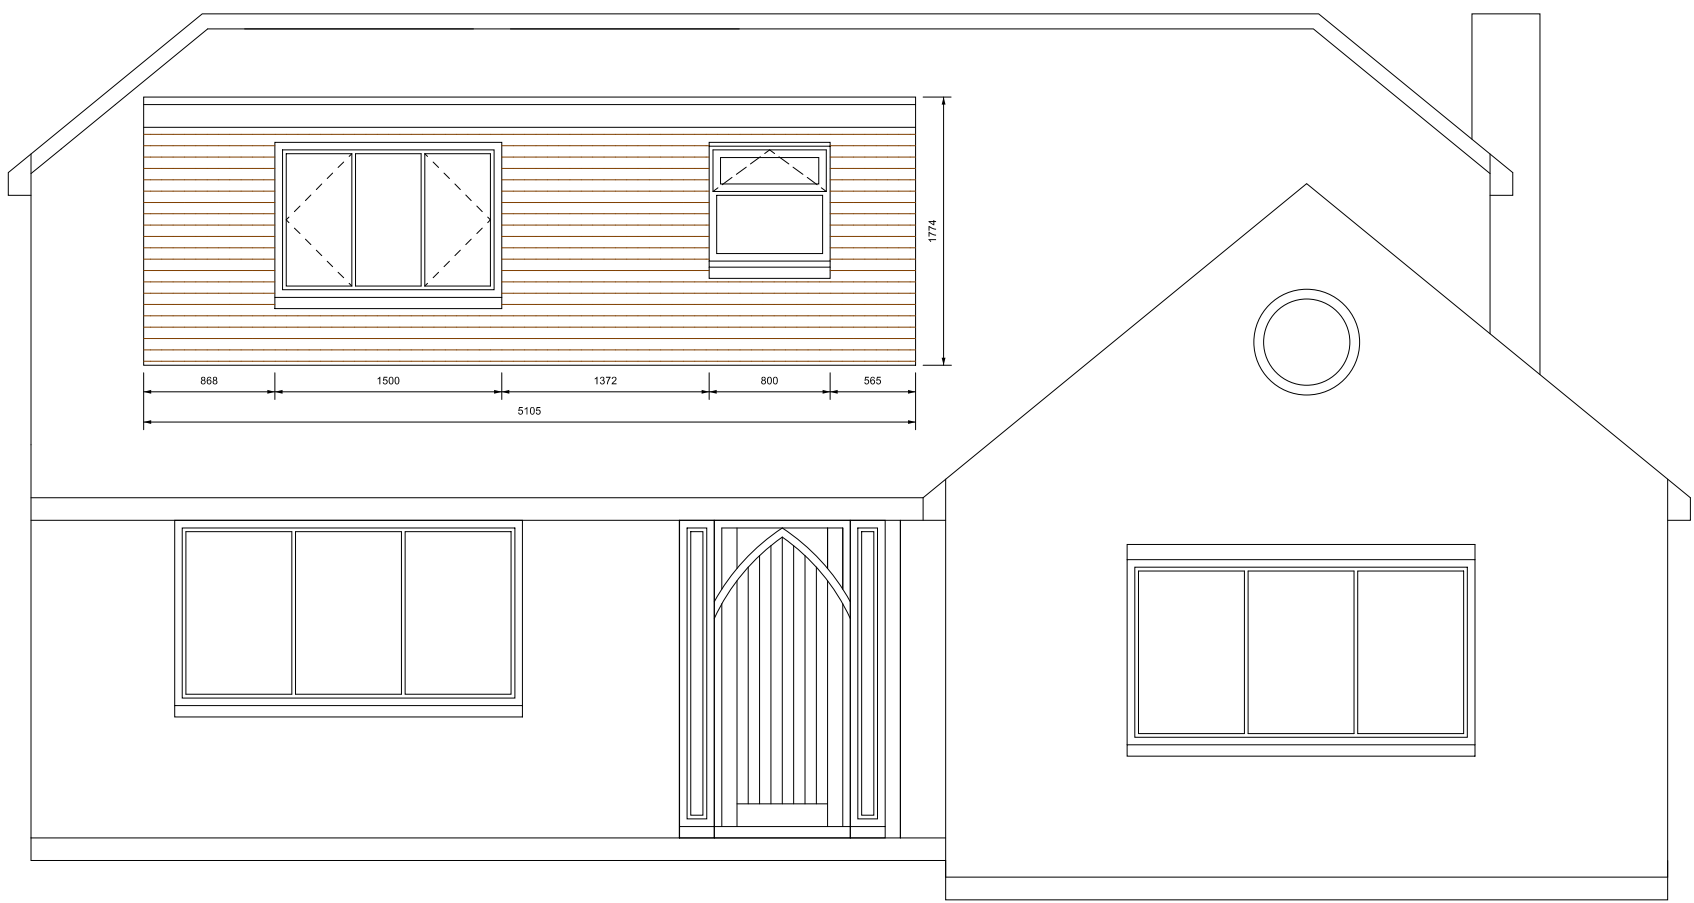


Notes / Specification

- 1. DRAWINGS ARE FOR PLANNING PURPOSES ONLY.
- 2. ALL MEASUREMENTS WITHIN THIS DOCUMENT ARE FOR DESIGN PURPOSES ONLY TO DETERMINE BEAM SIZE.
- 3. THE BUILDER IS ADVISED TO DOUBLE CHECK MEASUREMENTS ON SITE AND REPORT ANY DISCREPANCIES TO THE DESIGN ENGINEER PRIOR TO ORDERING MATERIALS.
- 4. THE DESIGN ENGINEER DOES NOT ACCEPT ANY RESPONSIBILITY FOR MATERIALS INCORRECTLY ORDERED.
- 5. DO NOT SCALE FROM THIS DRAWING
- 6. THESE DRAWINGS ARE THE COPYRIGHT OF RICHARD CAINE LIMITED

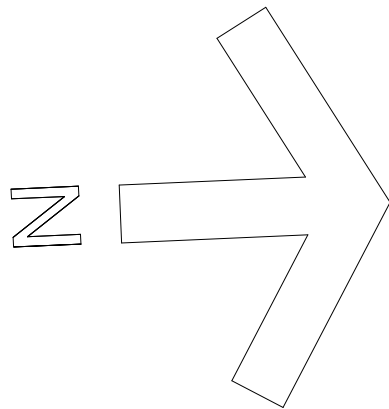


FRONT (EAST) ELEVATION

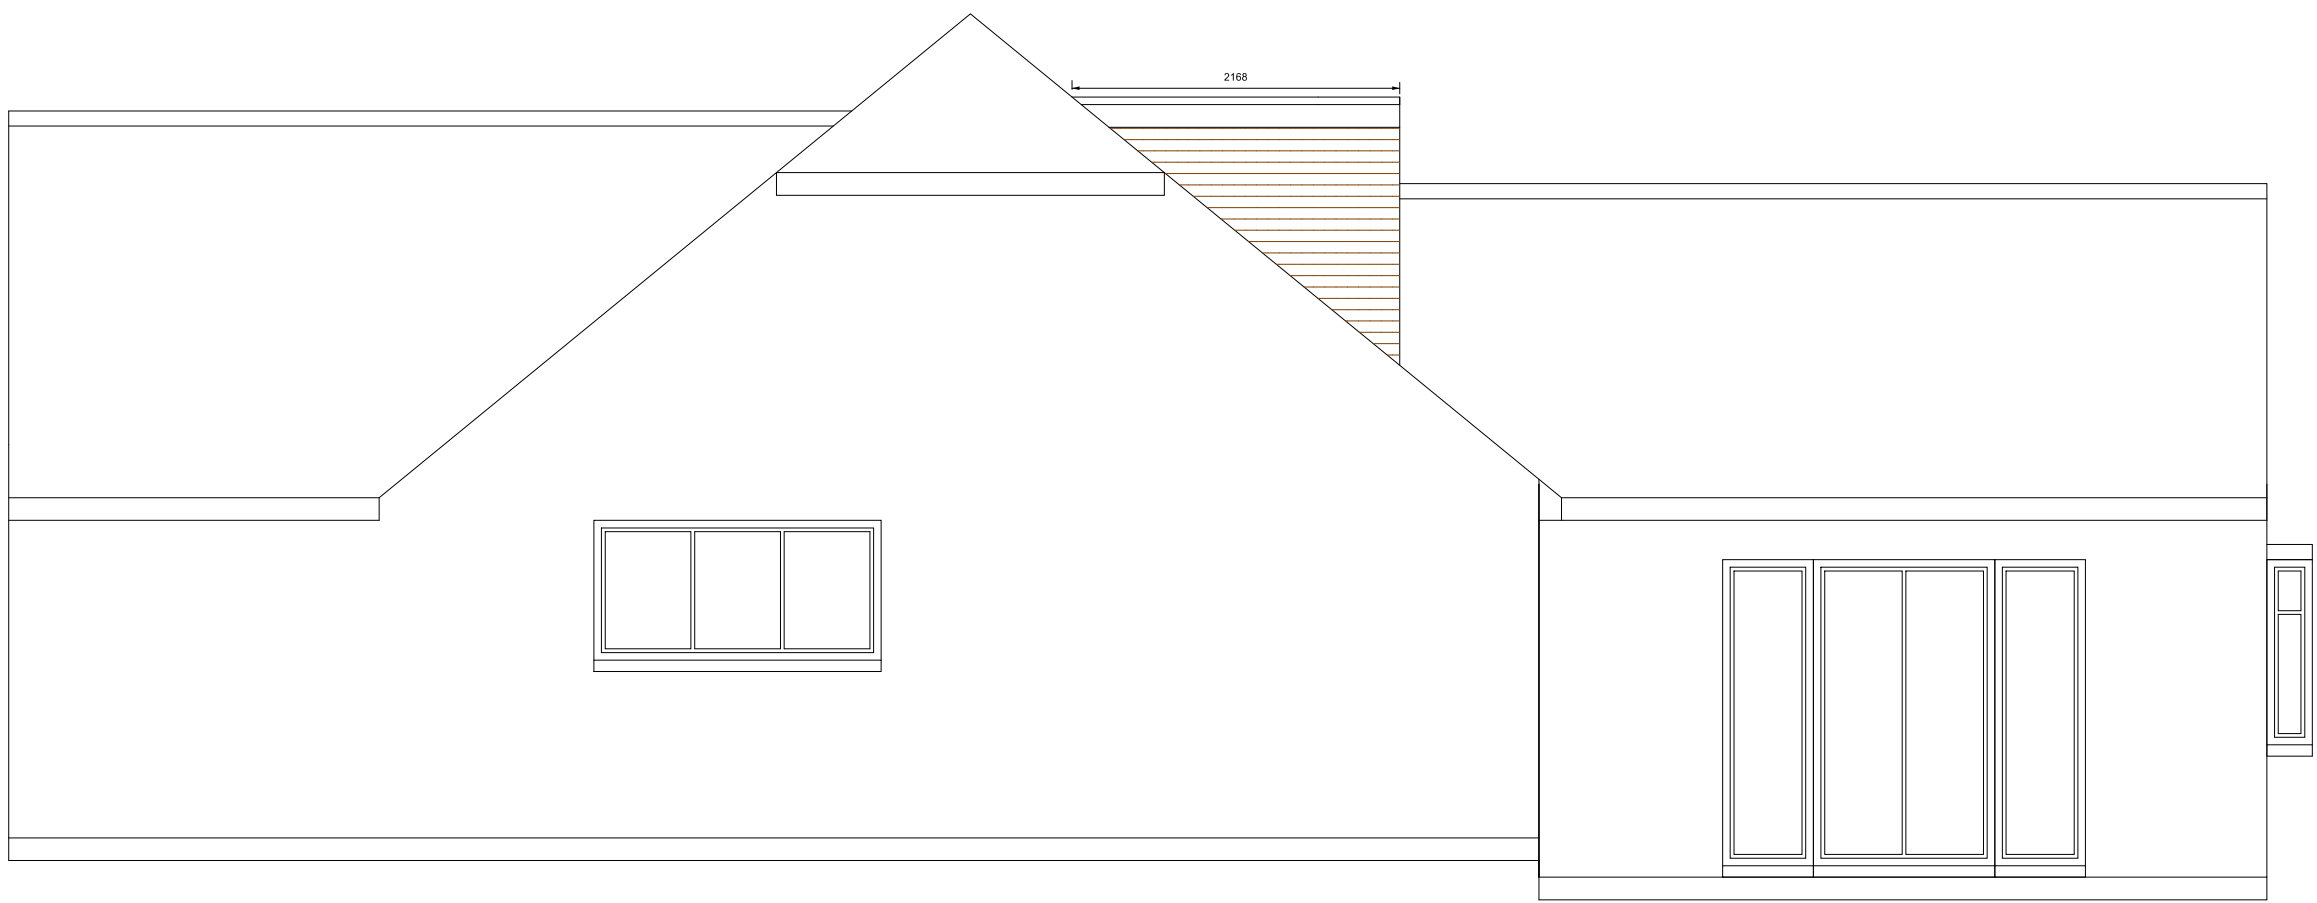

SIDE (SOUTH) ELEVATION



REAR (WEST) ELEVATION

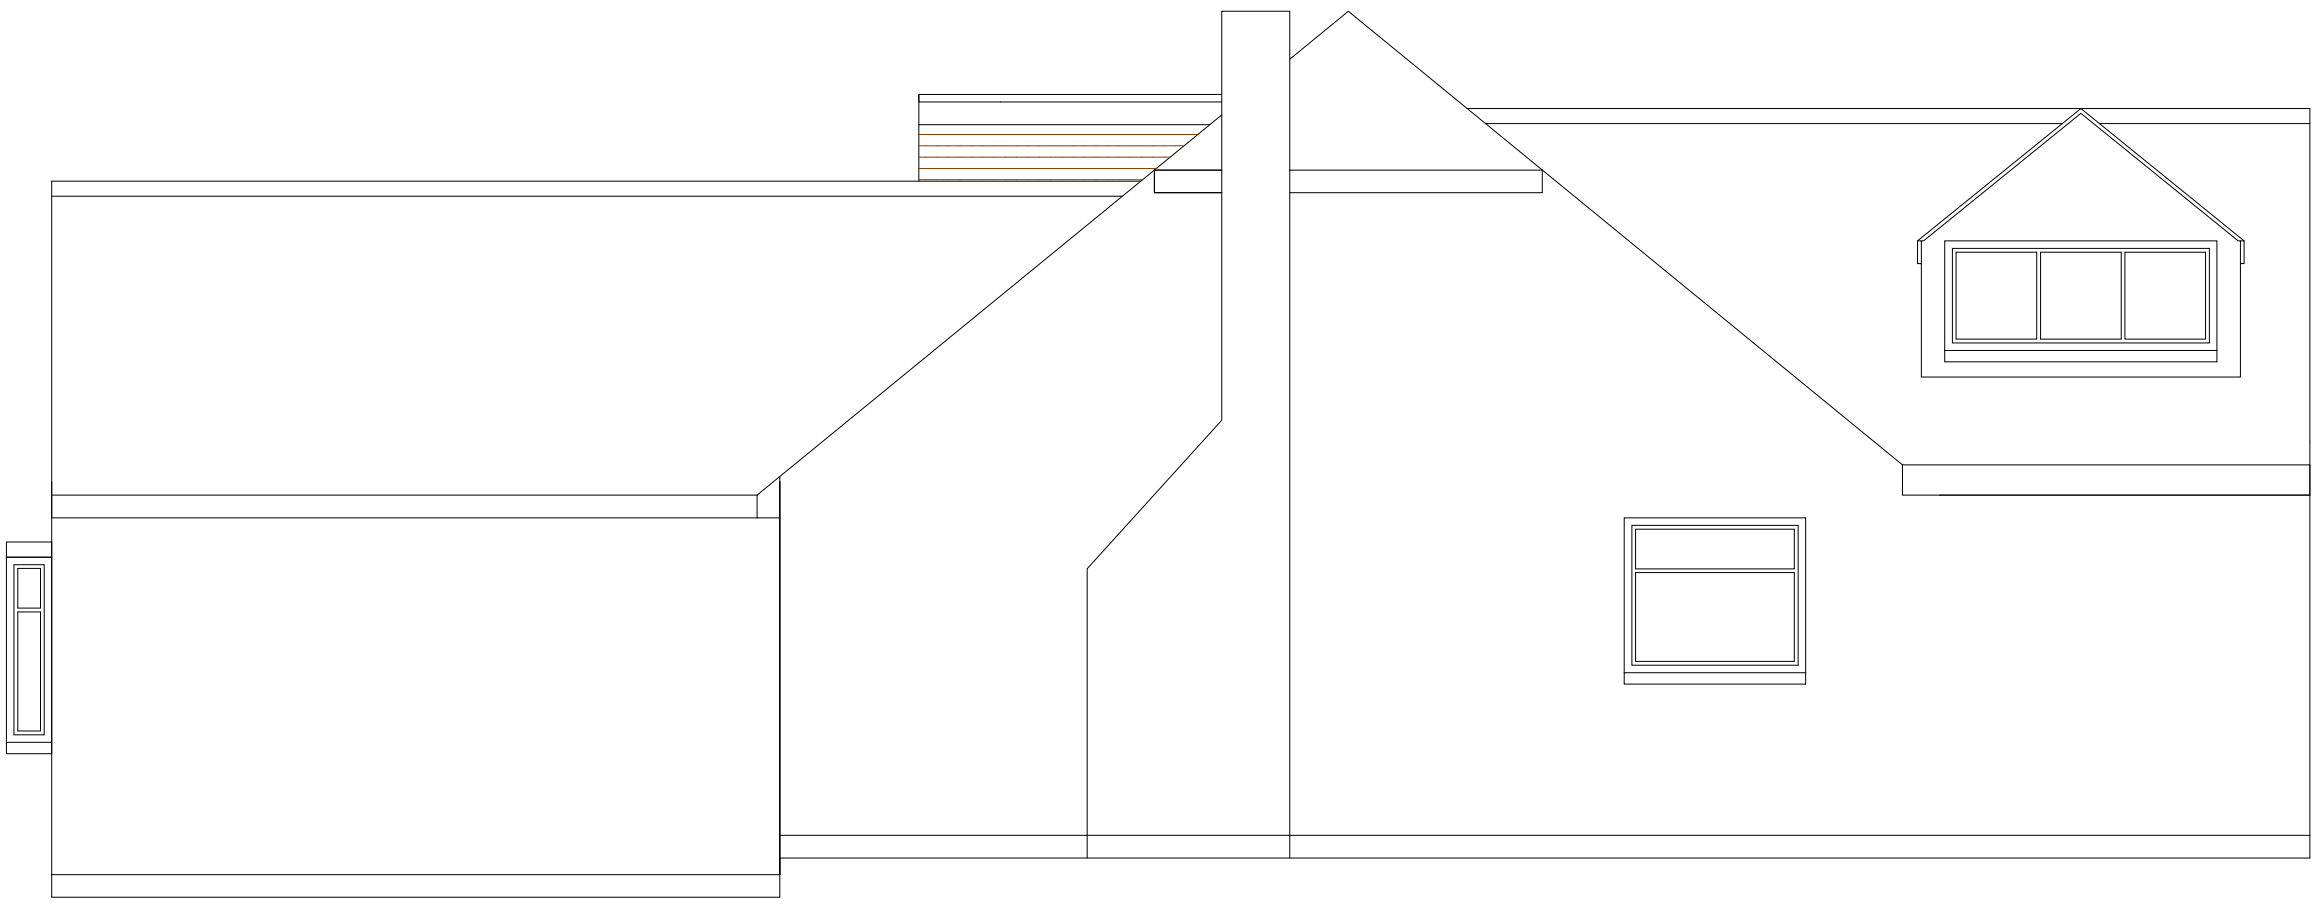

SIDE (NORTH) ELEVATION

TBT DESIGN SERVICE 97 Primrose Drive, Aylesford, Kent, ME20 6EH T: 07916693573 E: designservice2017@outlook.com		
client	387 Wrotham Road Istead Rise, Gravesend DA13 9EF	
project	Roof Extension	
drawing title	Existing Plans	
drawing scales	drawing no.	
1:50	2161 Proposed Plans	
date	revision	
January 2025	C	RC
PLANNING		