


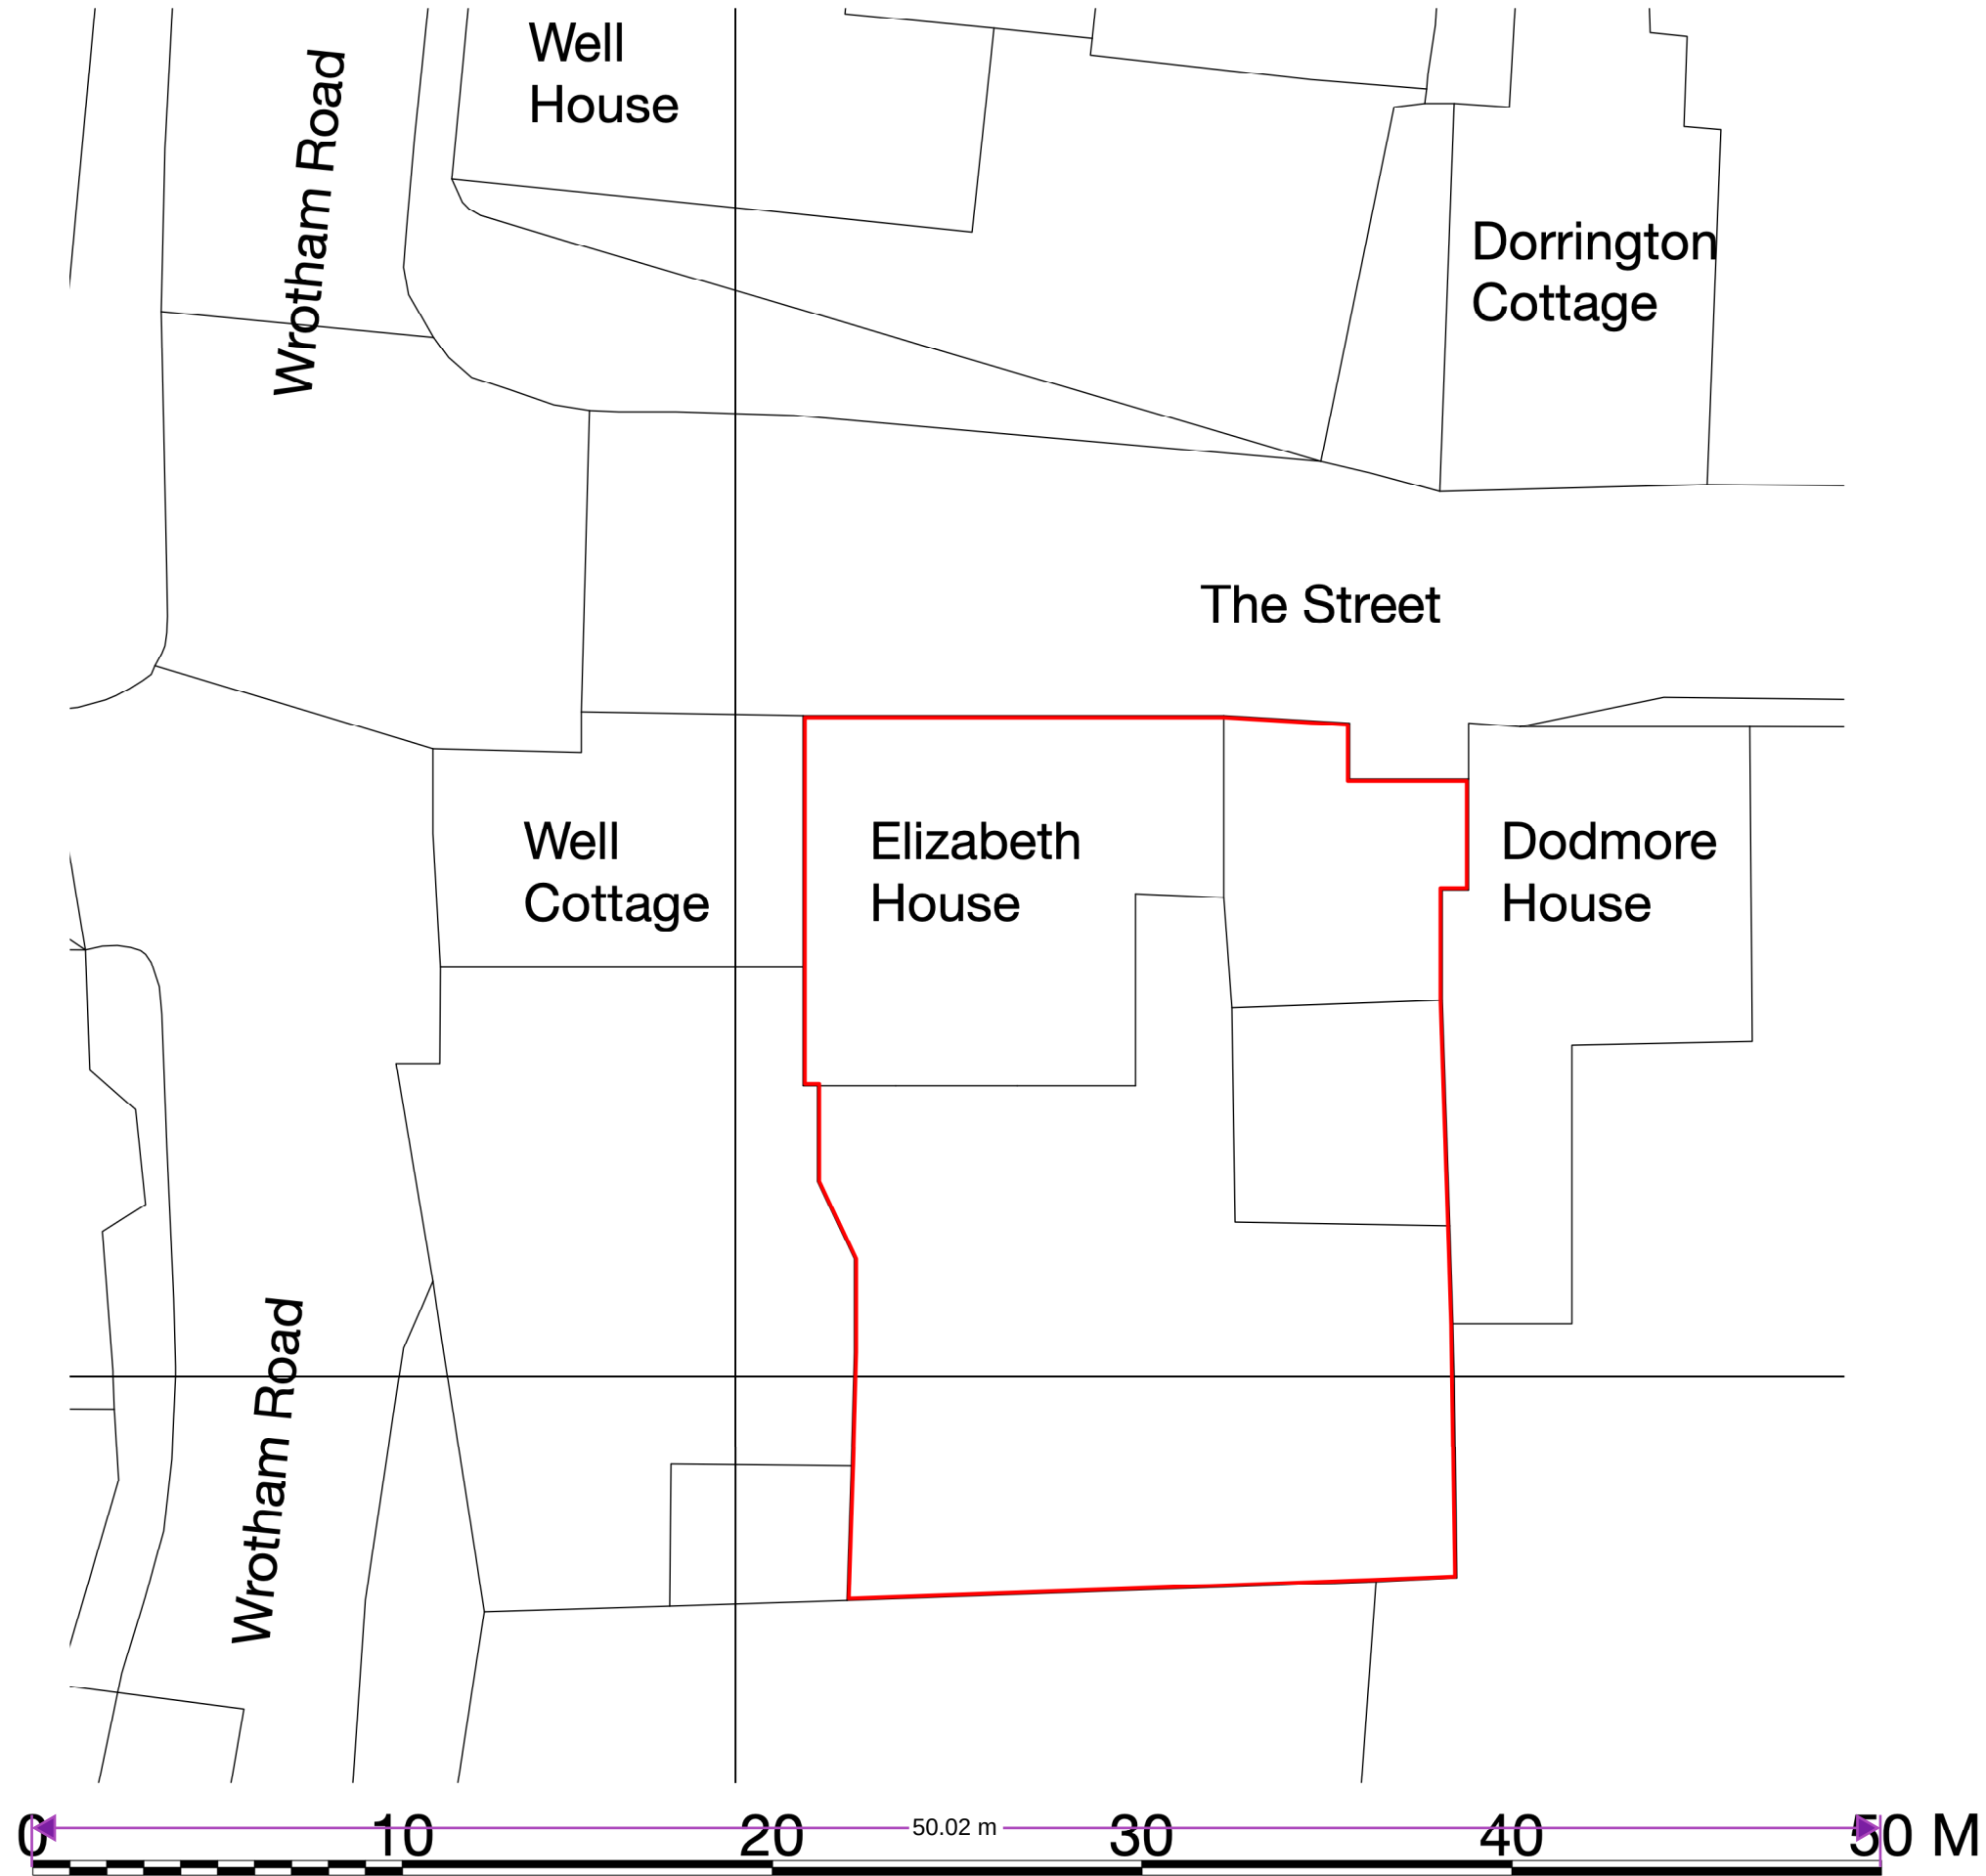

GENERAL NOTES

1. This drawing is the copyright of Haines Phillips Architects.
2. Do not scale from this drawing. Use figured dimensions only.
3. This drawing must not be used for land transfer purposes, or for construction purposes unless accompanied by an Architect's Instruction.

N

I

DRAWING ISSUE STATUS		
ISSUE	STATUS	COMMENT
P	PRELIMINARY	For comment and review Planning/Listed Building Application
PL	PLANNING	
BR	BUILDING REGS	Building Regs Application For pricing purposes only
T	TENDER	
C	CONSTRUCTION	For procurement & construction
FC	FINAL	Record drawings on completion
L	CONSTRUCTION	
	LEGAL	Conveyancing or other legal purposes

REVISIONS		
REV	DATE	NOTES
1	31/10/25	Planning Issue.

HAINES

PHILLIPS

ARCHITECTS

Tankerton Works

12 Argyle Walk

London WC1H 8HA

t

 020 7833 9324

f

 020 7837 2864

e

 office@hainesphillips.co.uk

JOB TITLE

**Elizabeth House,
The Street, Meopham,
DA13 0AJ**

DRAWING TITLE

Block Plan As Proposed

DRAWN	DATE
PC	Oct 2025
JOB NR	SCALE
4412	1:200@A3
DRAWING NO.	ISSUE
GA210	PL 1