


NOTE:

1 - Existing floor finishes stripped back to existing sub-base throughout Second Floor.

KEY:

Demolition - - - - -

Element to be retained and relocated - - - - -

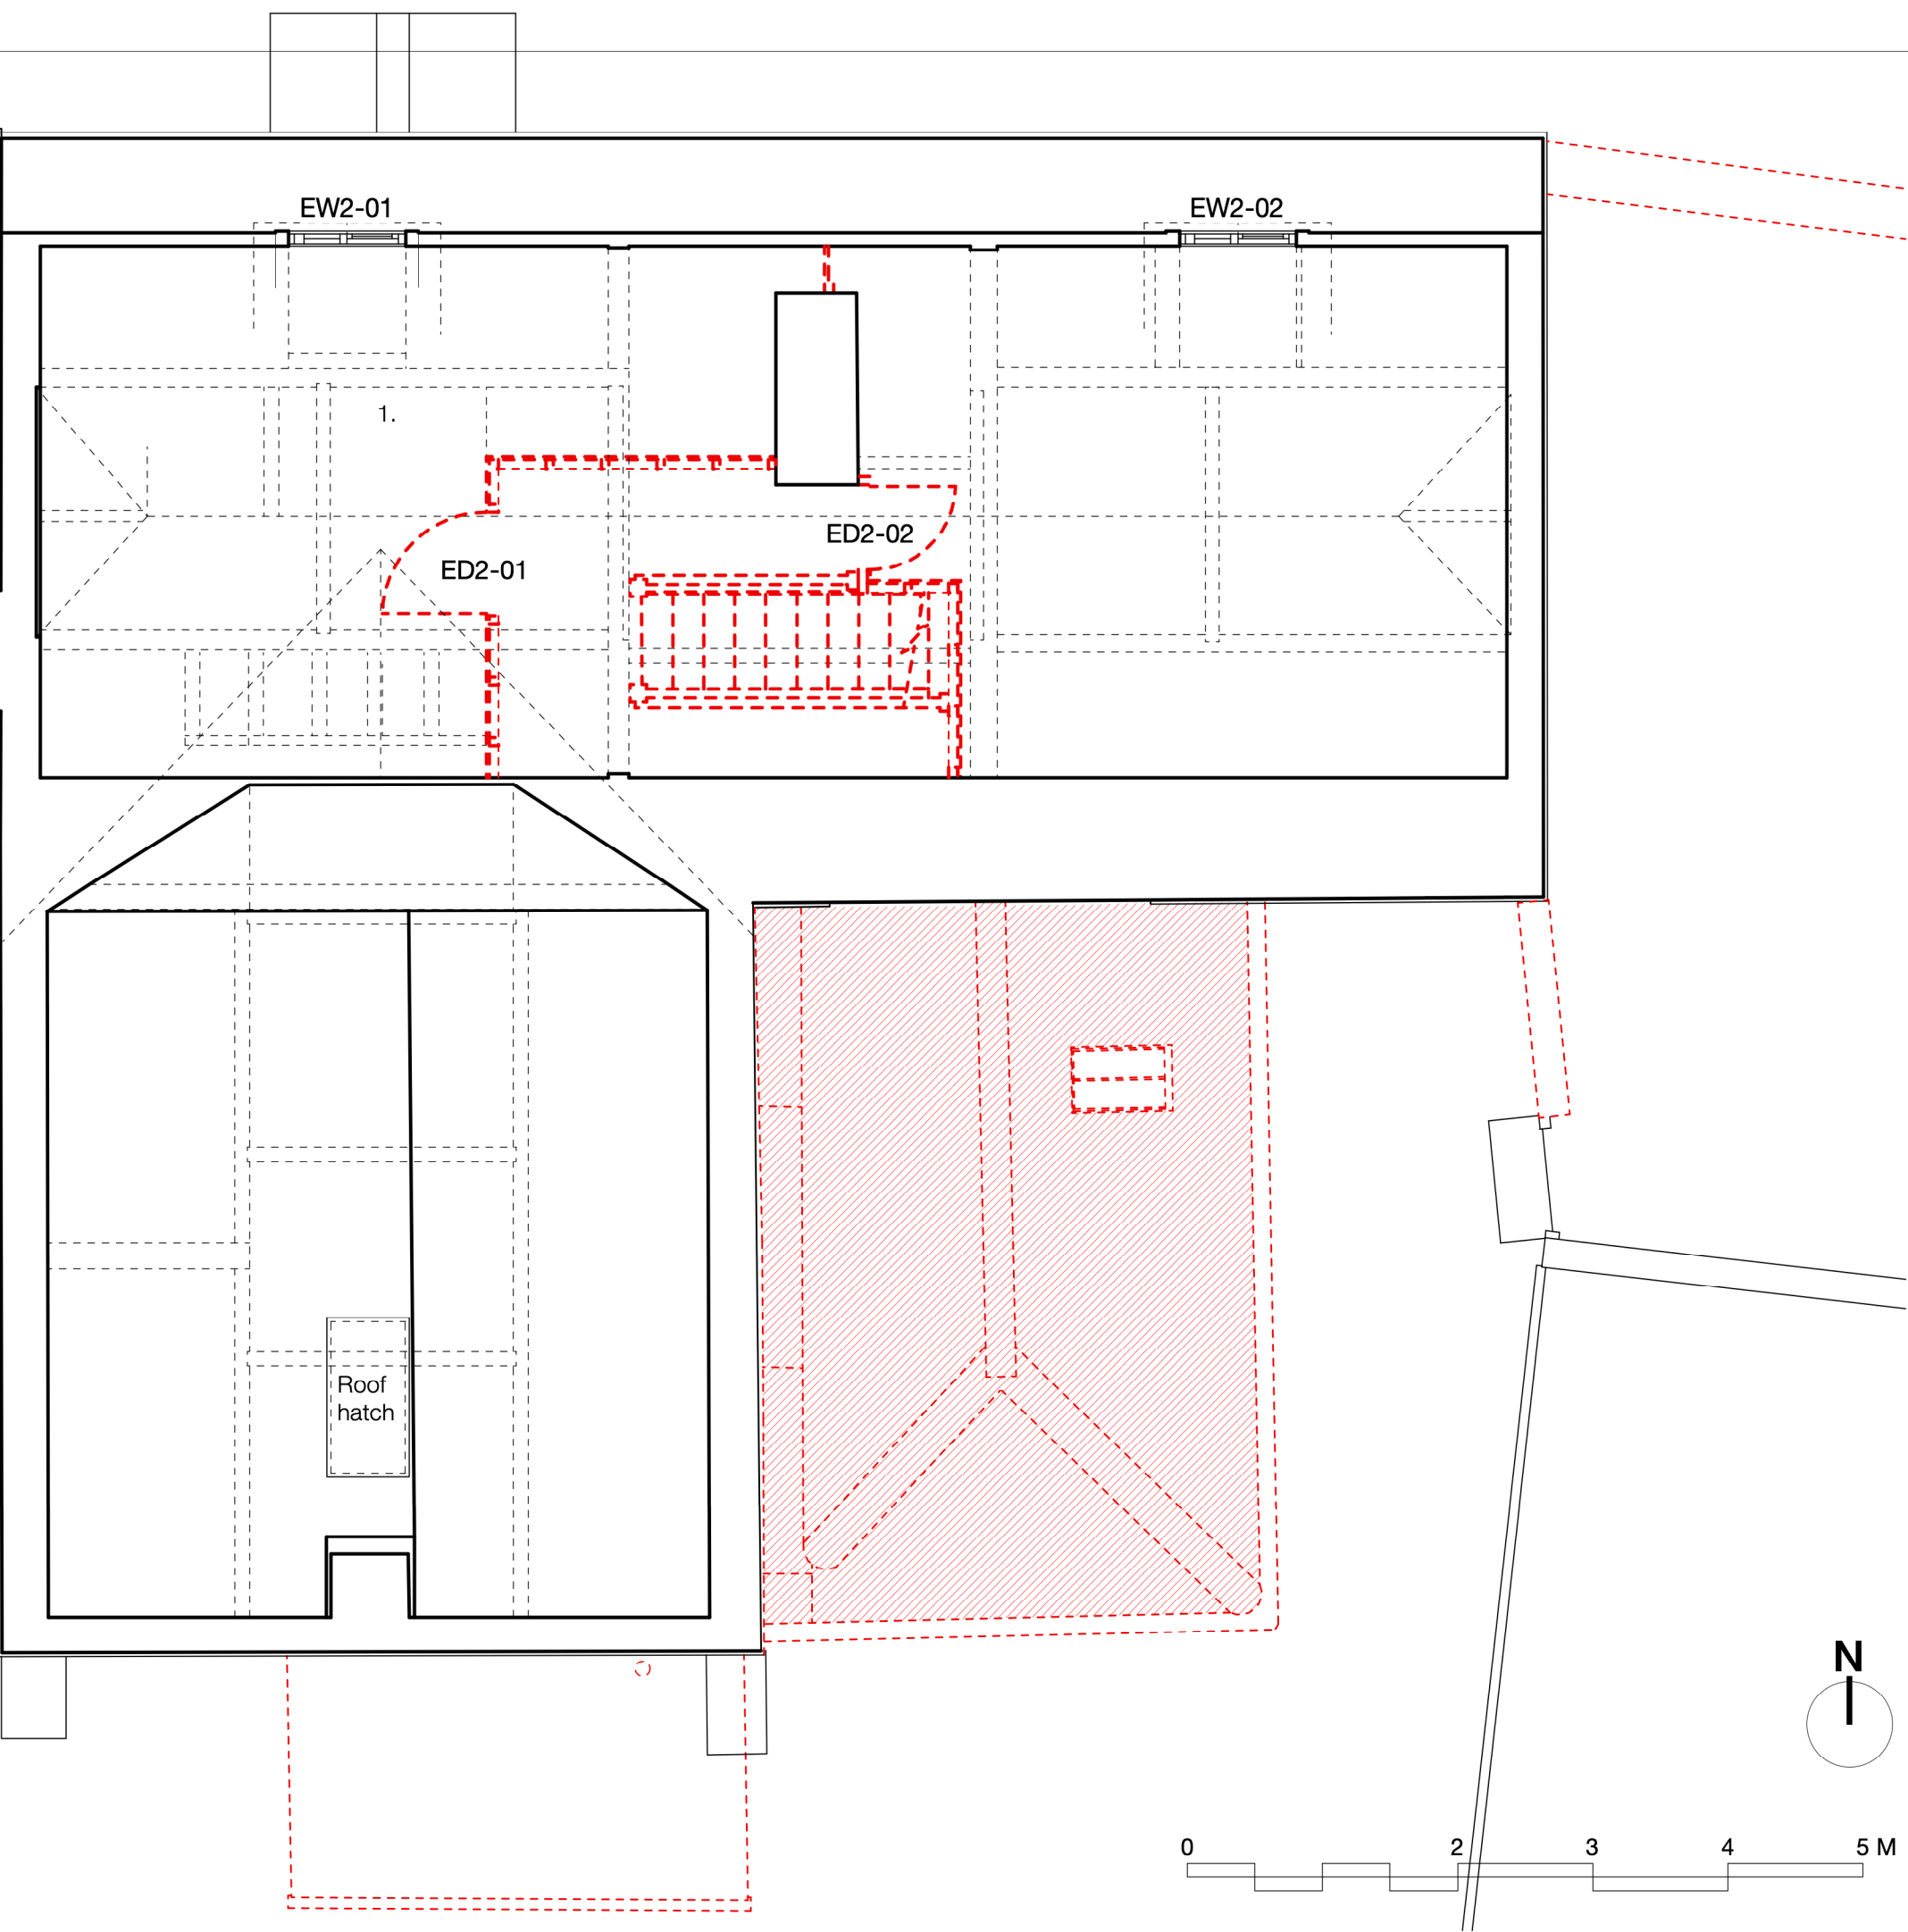

GENERAL NOTES

1. This drawing is the copyright of Haines Phillips Architects.
2. Do not scale from this drawing. Use figured dimensions only.
3. This drawing must not be used for land transfer purposes, or for construction purposes unless accompanied by an Architect's Instruction.

DRAWING ISSUE STATUS

ISSUE STATUS		COMMENT
P	PRELIMINARY	For comment and review Planning/Listed Building Application
PL	PLANNING	
BR	BUILDING REGS	Building Regs Application For pricing purposes only
T	TENDER	
C	CONSTRUCTION	For procurement & construction
FC	FINAL	Record drawings on completion
L	CONSTRUCTION	Conveyancing or other legal purposes
	LEGAL	

REVISIONS

REV	DATE	NOTES
1	20/10/25	Planning Issue.

HAINES PHILLIPS
ARCHITECTS

Tankerton Works
12 Argyle Walk
London WC1H 8HA
t 020 7833 9324
f 020 7837 2864
e office@hainesphillips.co.uk

JOB TITLE
Elizabeth House,
The Street, Meopham,
DA13 0AJ

DRAWING TITLE
2F Plan Demolitions

DRAWN	DATE
AZ	May 2025
JOB NR	SCALE
4412	1:50@A3
DRAWING NO.	ISSUE REVISION
DM323	PL 1