

Acoustic louvres and panels fabricated from pre-galvanised sheet steel. Solid side outer faces and perforated (expamet) inner face and rear/underside of louvre blades. Acoustic infill to be 45Kg/m³ inorganic mineral wool with a glass tissue facing.

Outer faces of louvres and panel-work to be powder coated. Colour TBC



COPYRIGHT © 2024

This drawing is supplied under the express condition that it is not communicated to any other person without the written permission of Noico Limited.




NOISE CONTROL

Landmark House, Station Rd
Hook, Hants. RG27 9HA
Tel: 01256 766207
email: sales@noico.co.uk

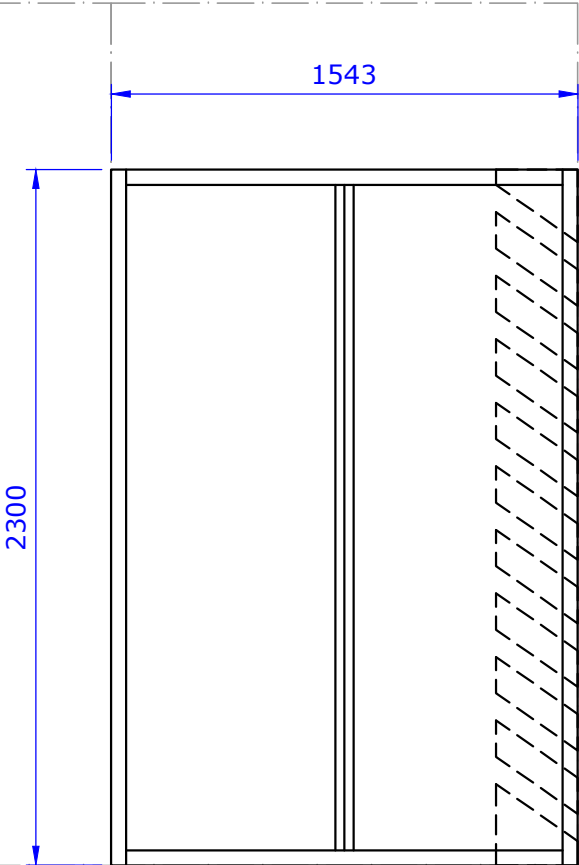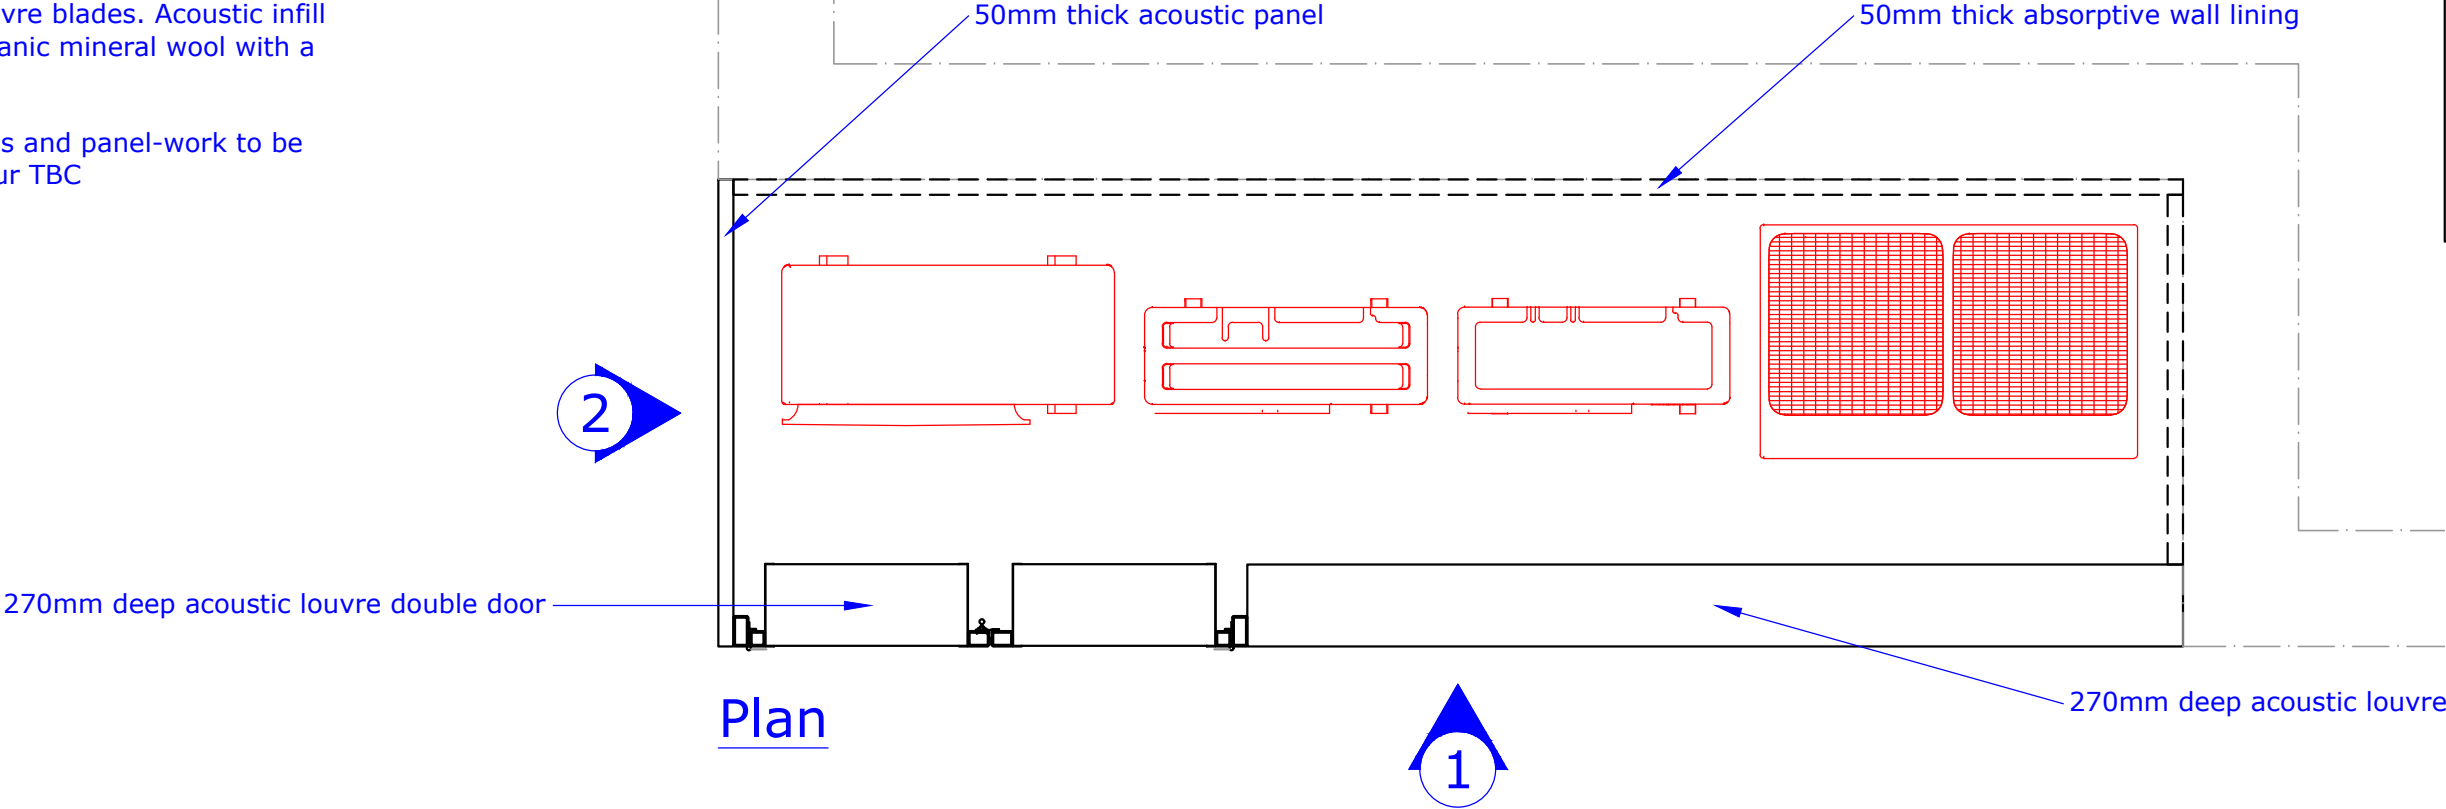

Elevation 2

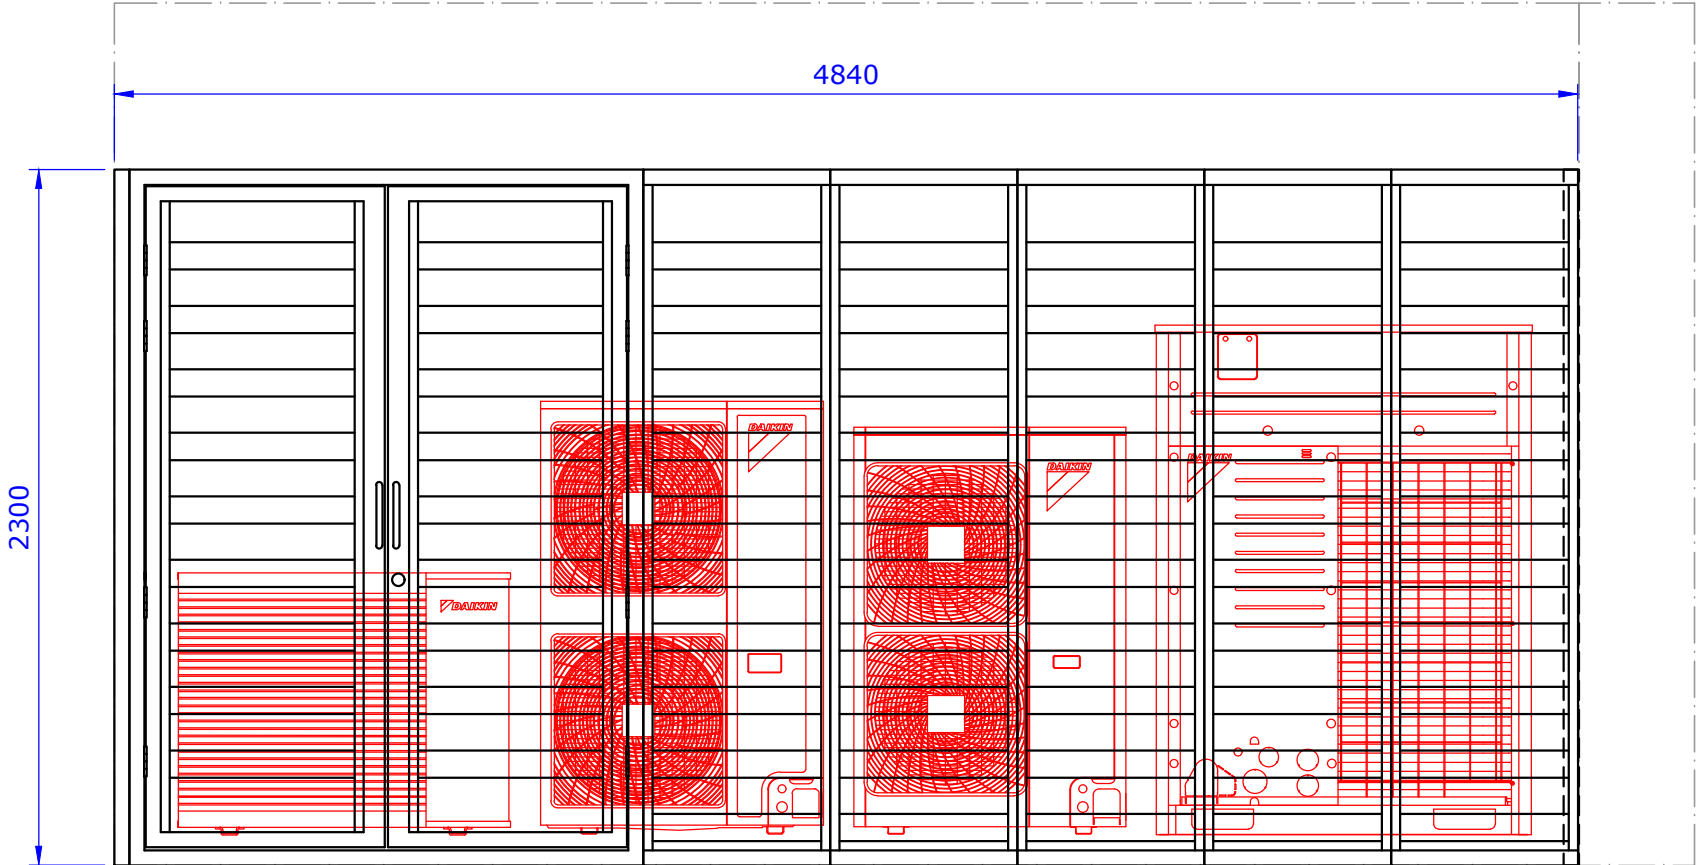

Elevation 1

A	First issue	18/01/24
Client: Mendick Waring Ltd		
File no.	Drawing No.	Rev.
2312021-8	104	A
Project		
24 Stone Street		
Gravesend		
Title		
Acoustic enclosure for 4 no. Daikin external condensers		
Date	Scale	Drawn
29/02/24	NTS	FER