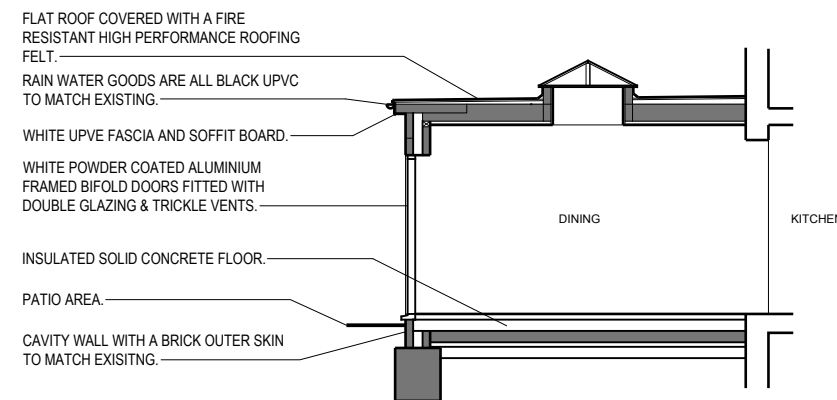
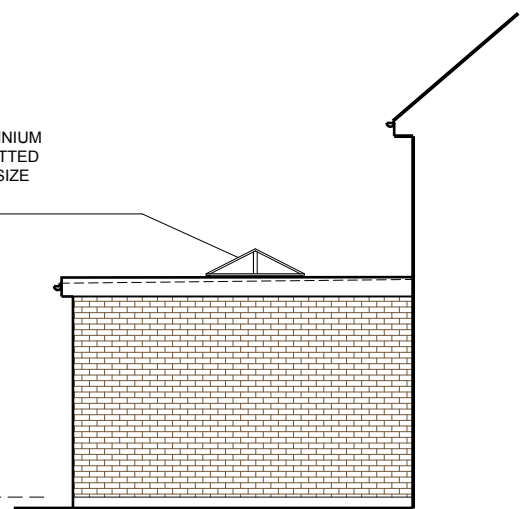
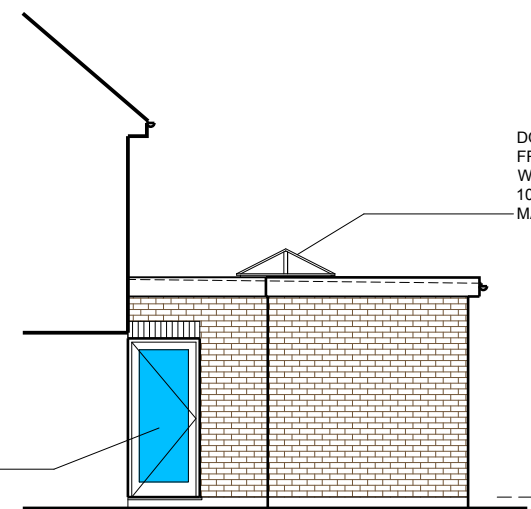
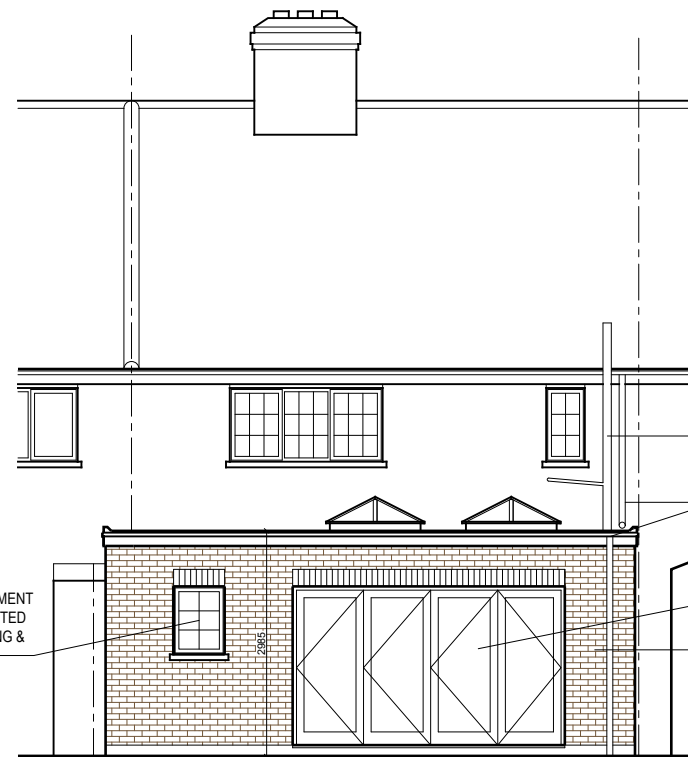
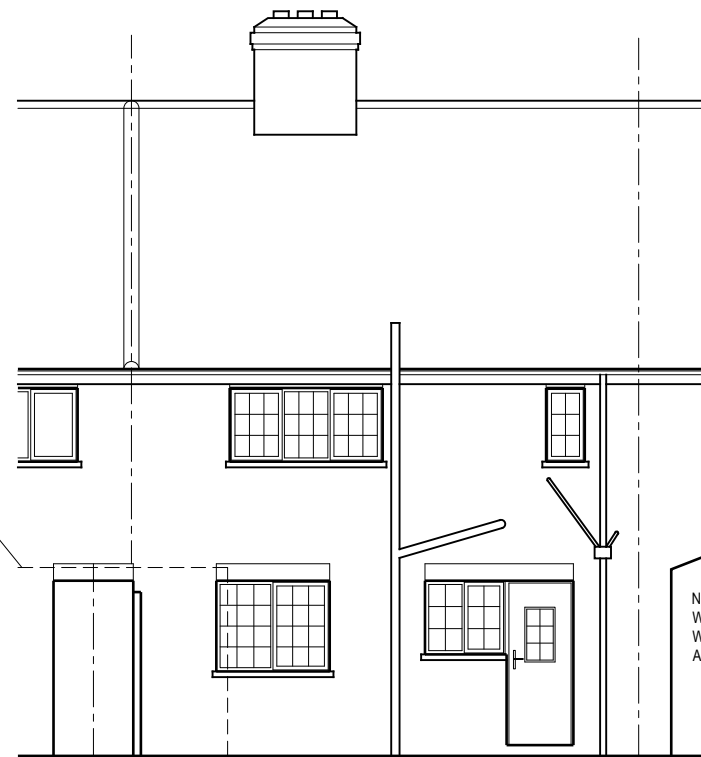
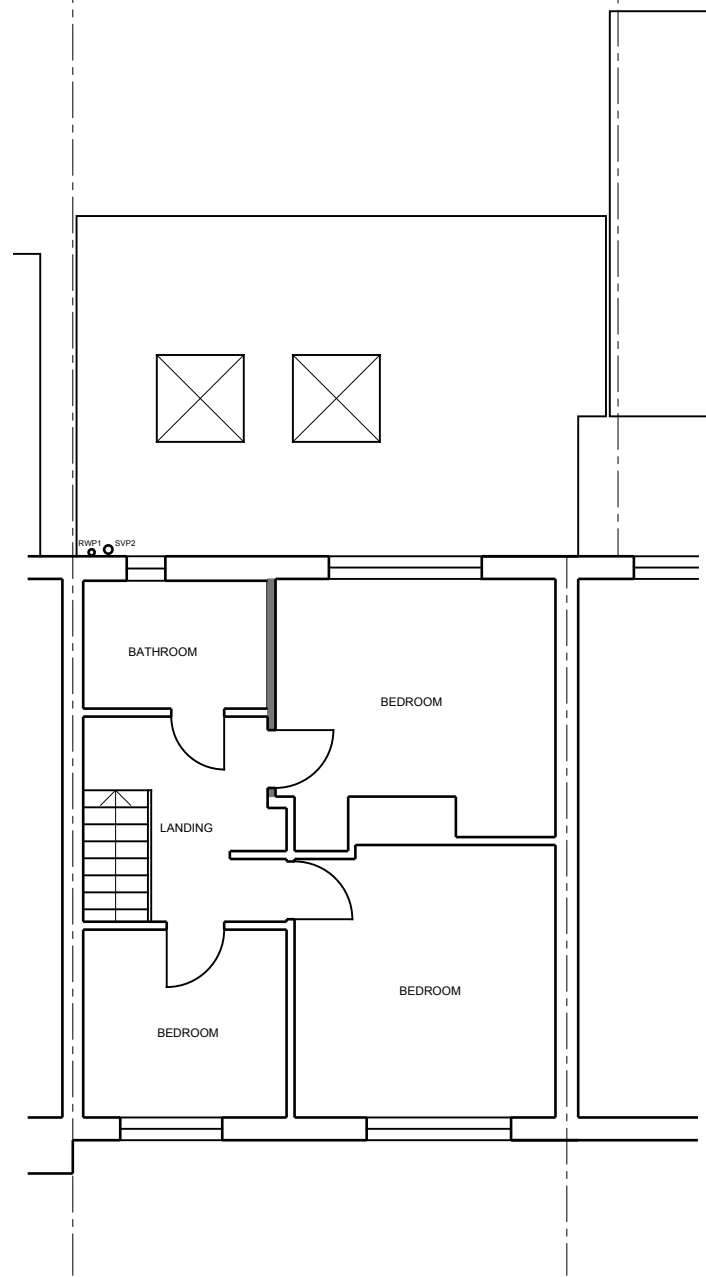
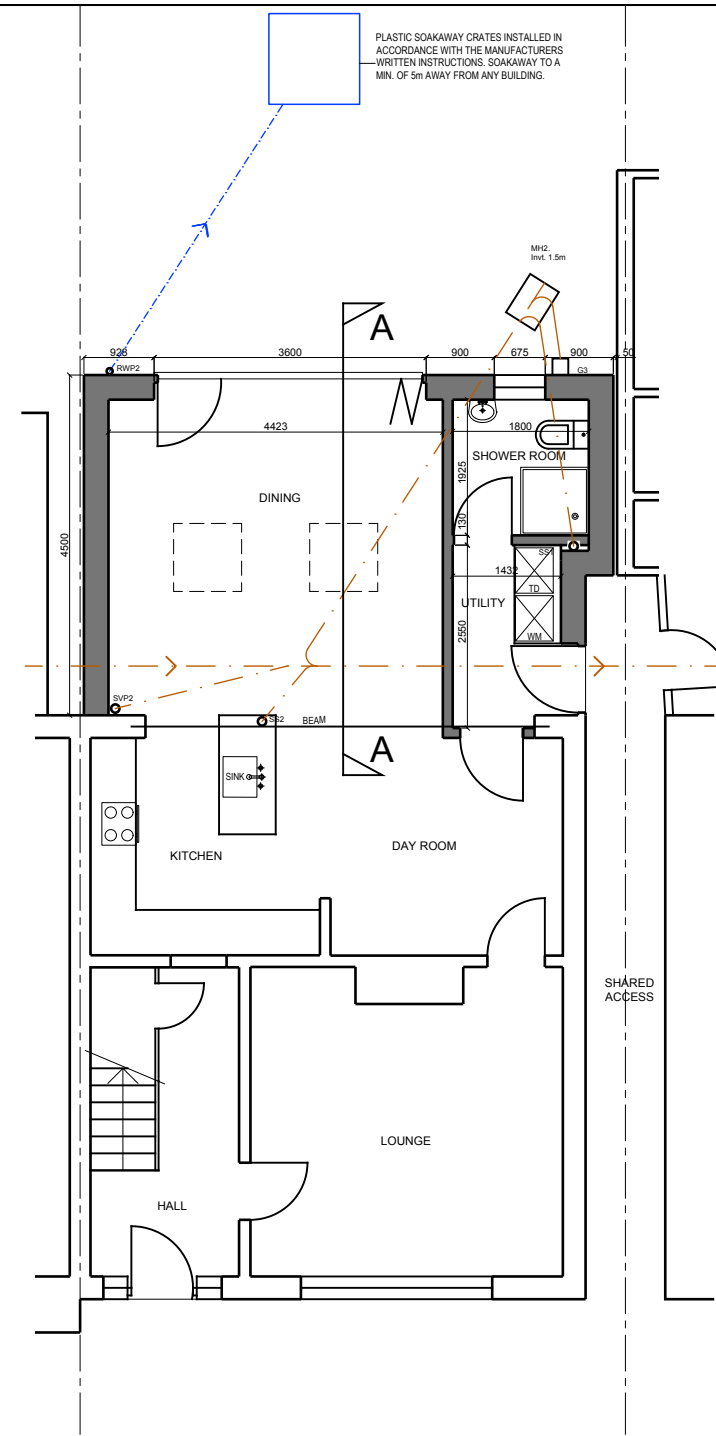
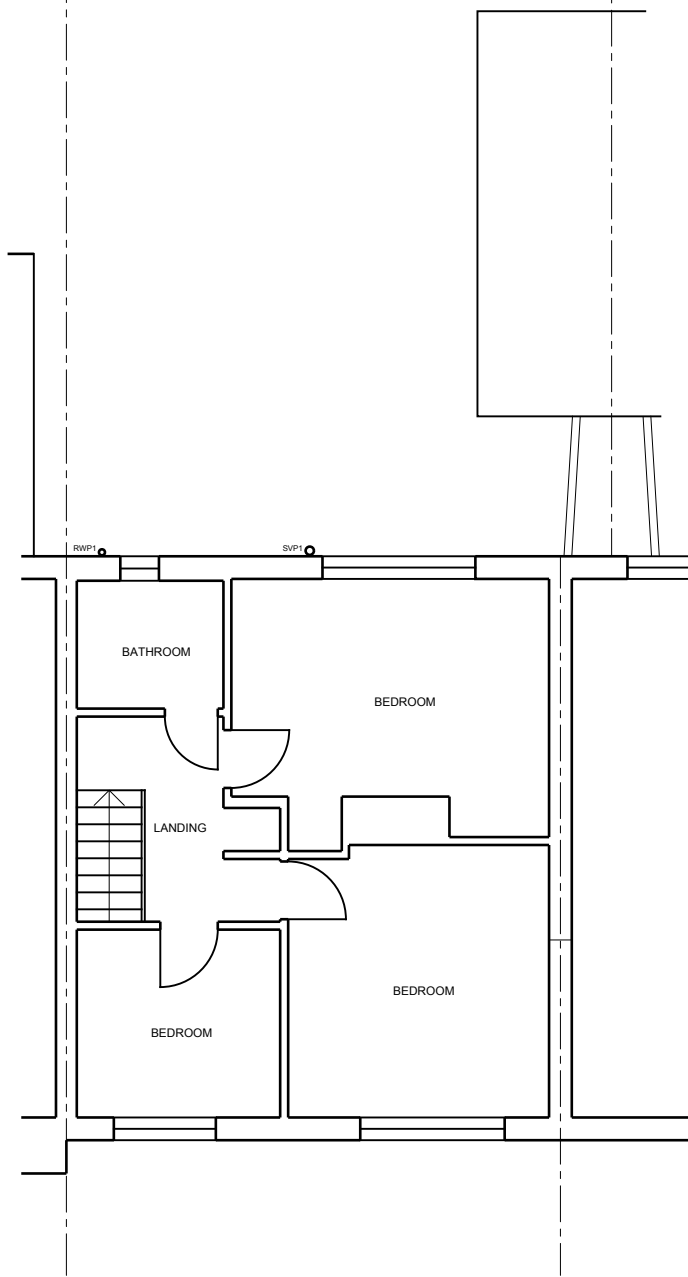
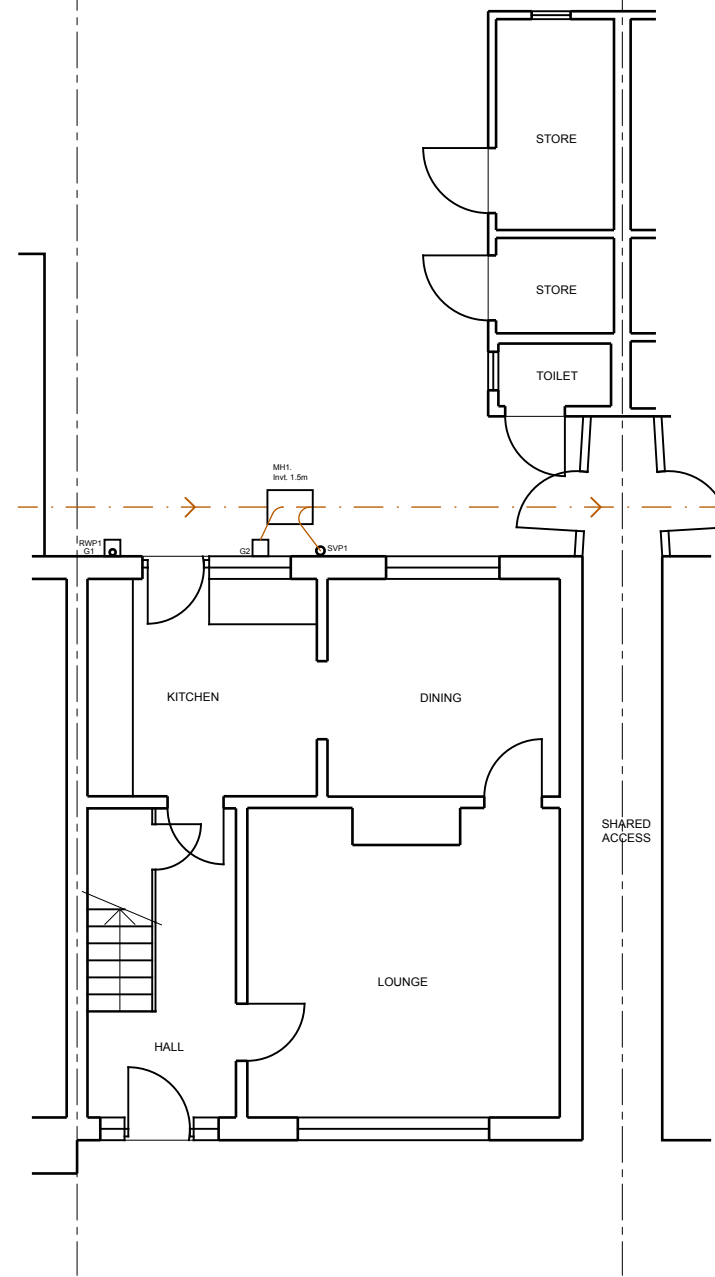


PRACTICE NAME JAMES DOLAN ARCHITECT TEL: 07505 996340 Email: jamesdolan57@icloud.com		
PROJECT 25 BOUCHER DRIVE NORTHFLEET GRAVESEND DA11 7JA		
TITLE SINGLE STOREY REAR EXTENSION		
EXISTING & PROPOSED PLANS ELEVATIONS AND SECTION.		
SCALE 1:100	DATE MAR 2024	DRAWN BY: JD
DWG No. 25BD/2024/01	REVISION	