

- Do not scale from this drawing.
- All dimensions to be verified on site and is in mm.
- Builder to verify all dimensions, heights and levels prior to commencement of work.
- All documents shall be checked to ensure that they are compatible by the contractor before construction commences. In the event of apparent ambiguity or contradiction the engineer and/ or architect shall be notified immediately.
- The contractor in preparing his estimate shall visit the site and acquaint himself with the problems involved.
- The contractor shall issue all statutory notices to the local Authority during progress and completion of works.



1:1250



REV:	DESCRIPTION:	BY:	DATE:
STATUS: PLANNING			

STATUS: PLANNING



BARRONEDWARDS
PLANNING & ARCHITECTURE

Whitehall Place
47 The Terrace,
Gravesend, Kent
DA12 2DL
01474 247 787
info@barronedwards.co.uk
www.barronedwards.co.uk

SITE: 130 Old Road East
Gravesend
DA12 1PF

TITLE:


Site Layout

100 100 100 100

SCALE AT A3: 1:200 & 1:1250	DATE: 30.06.2022	DRAWN: HE
PROJECT NO: 210711	DRAWING NO: 001	REVISION: A



Existing Block Plan (As Built)

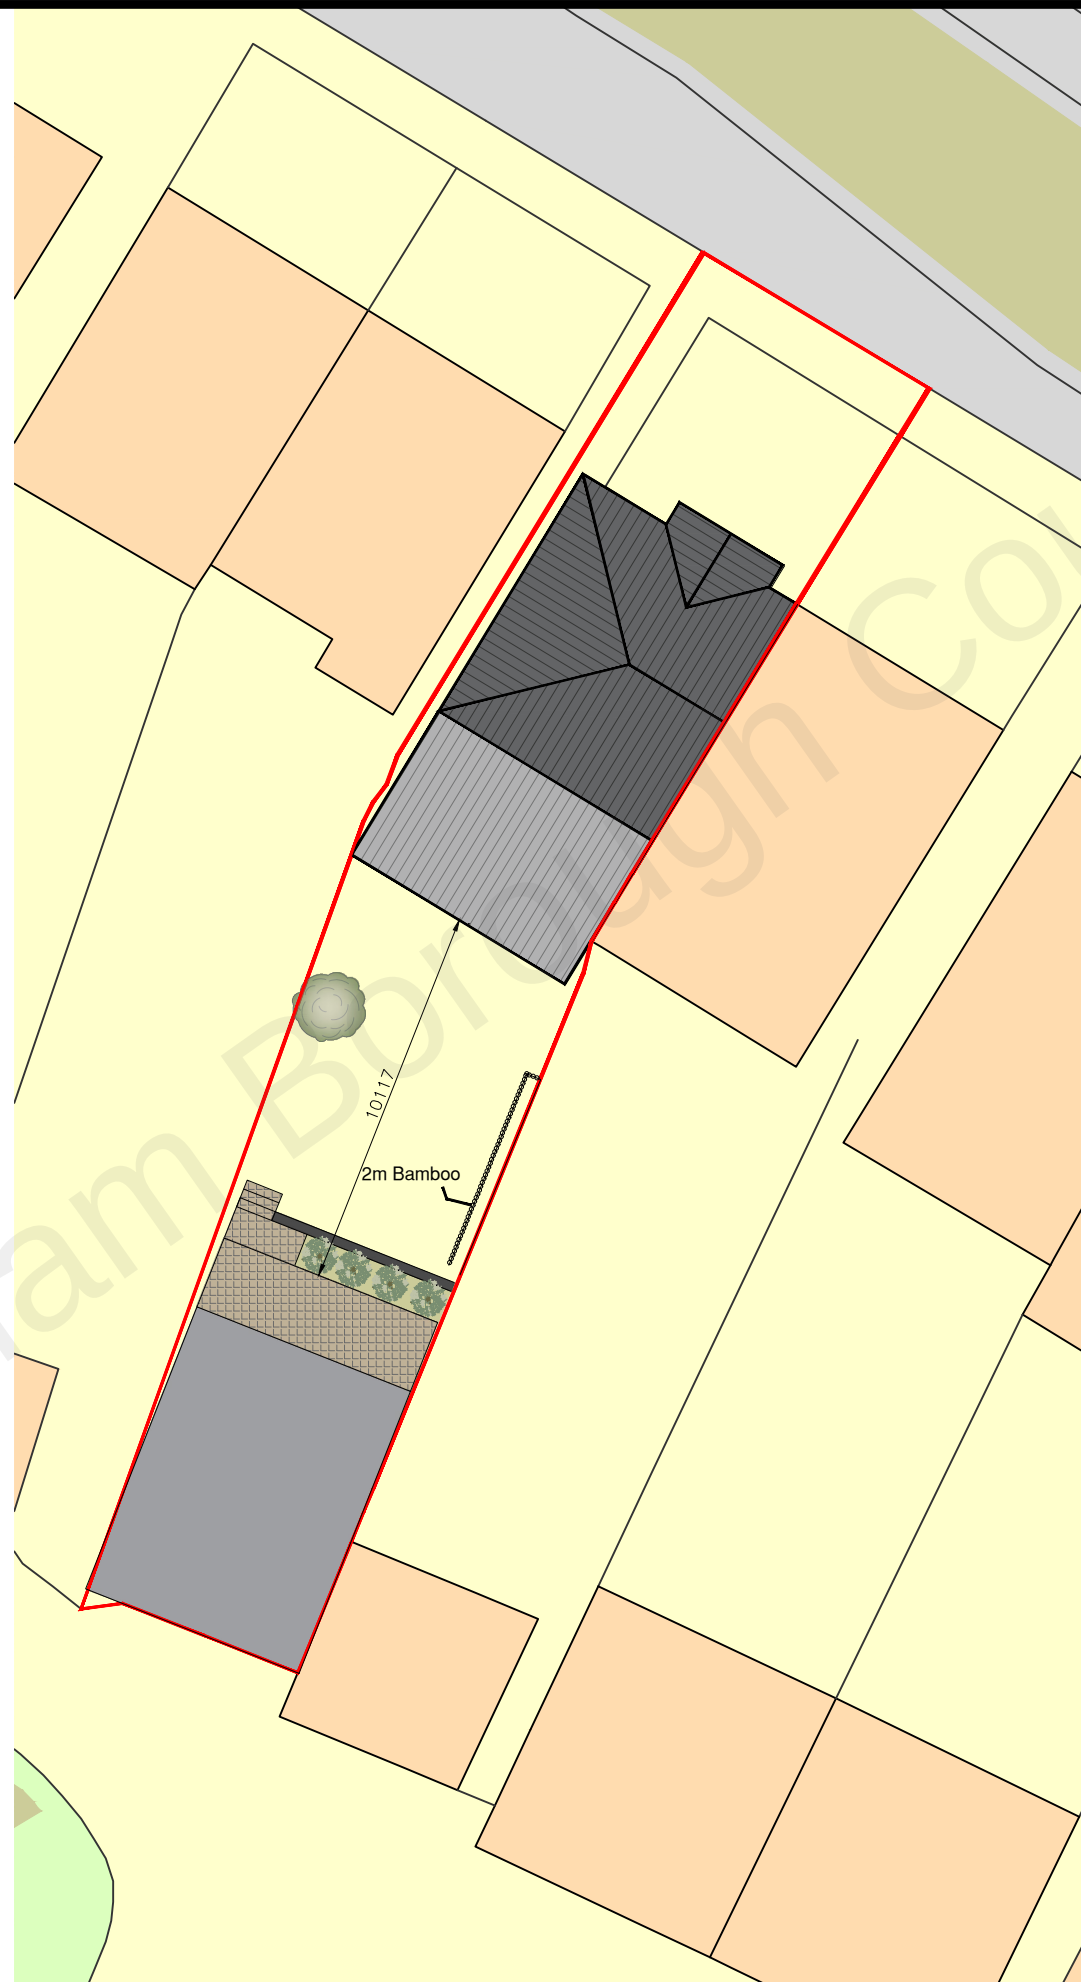

Proposed Block Plan

1:200

1:1250

