


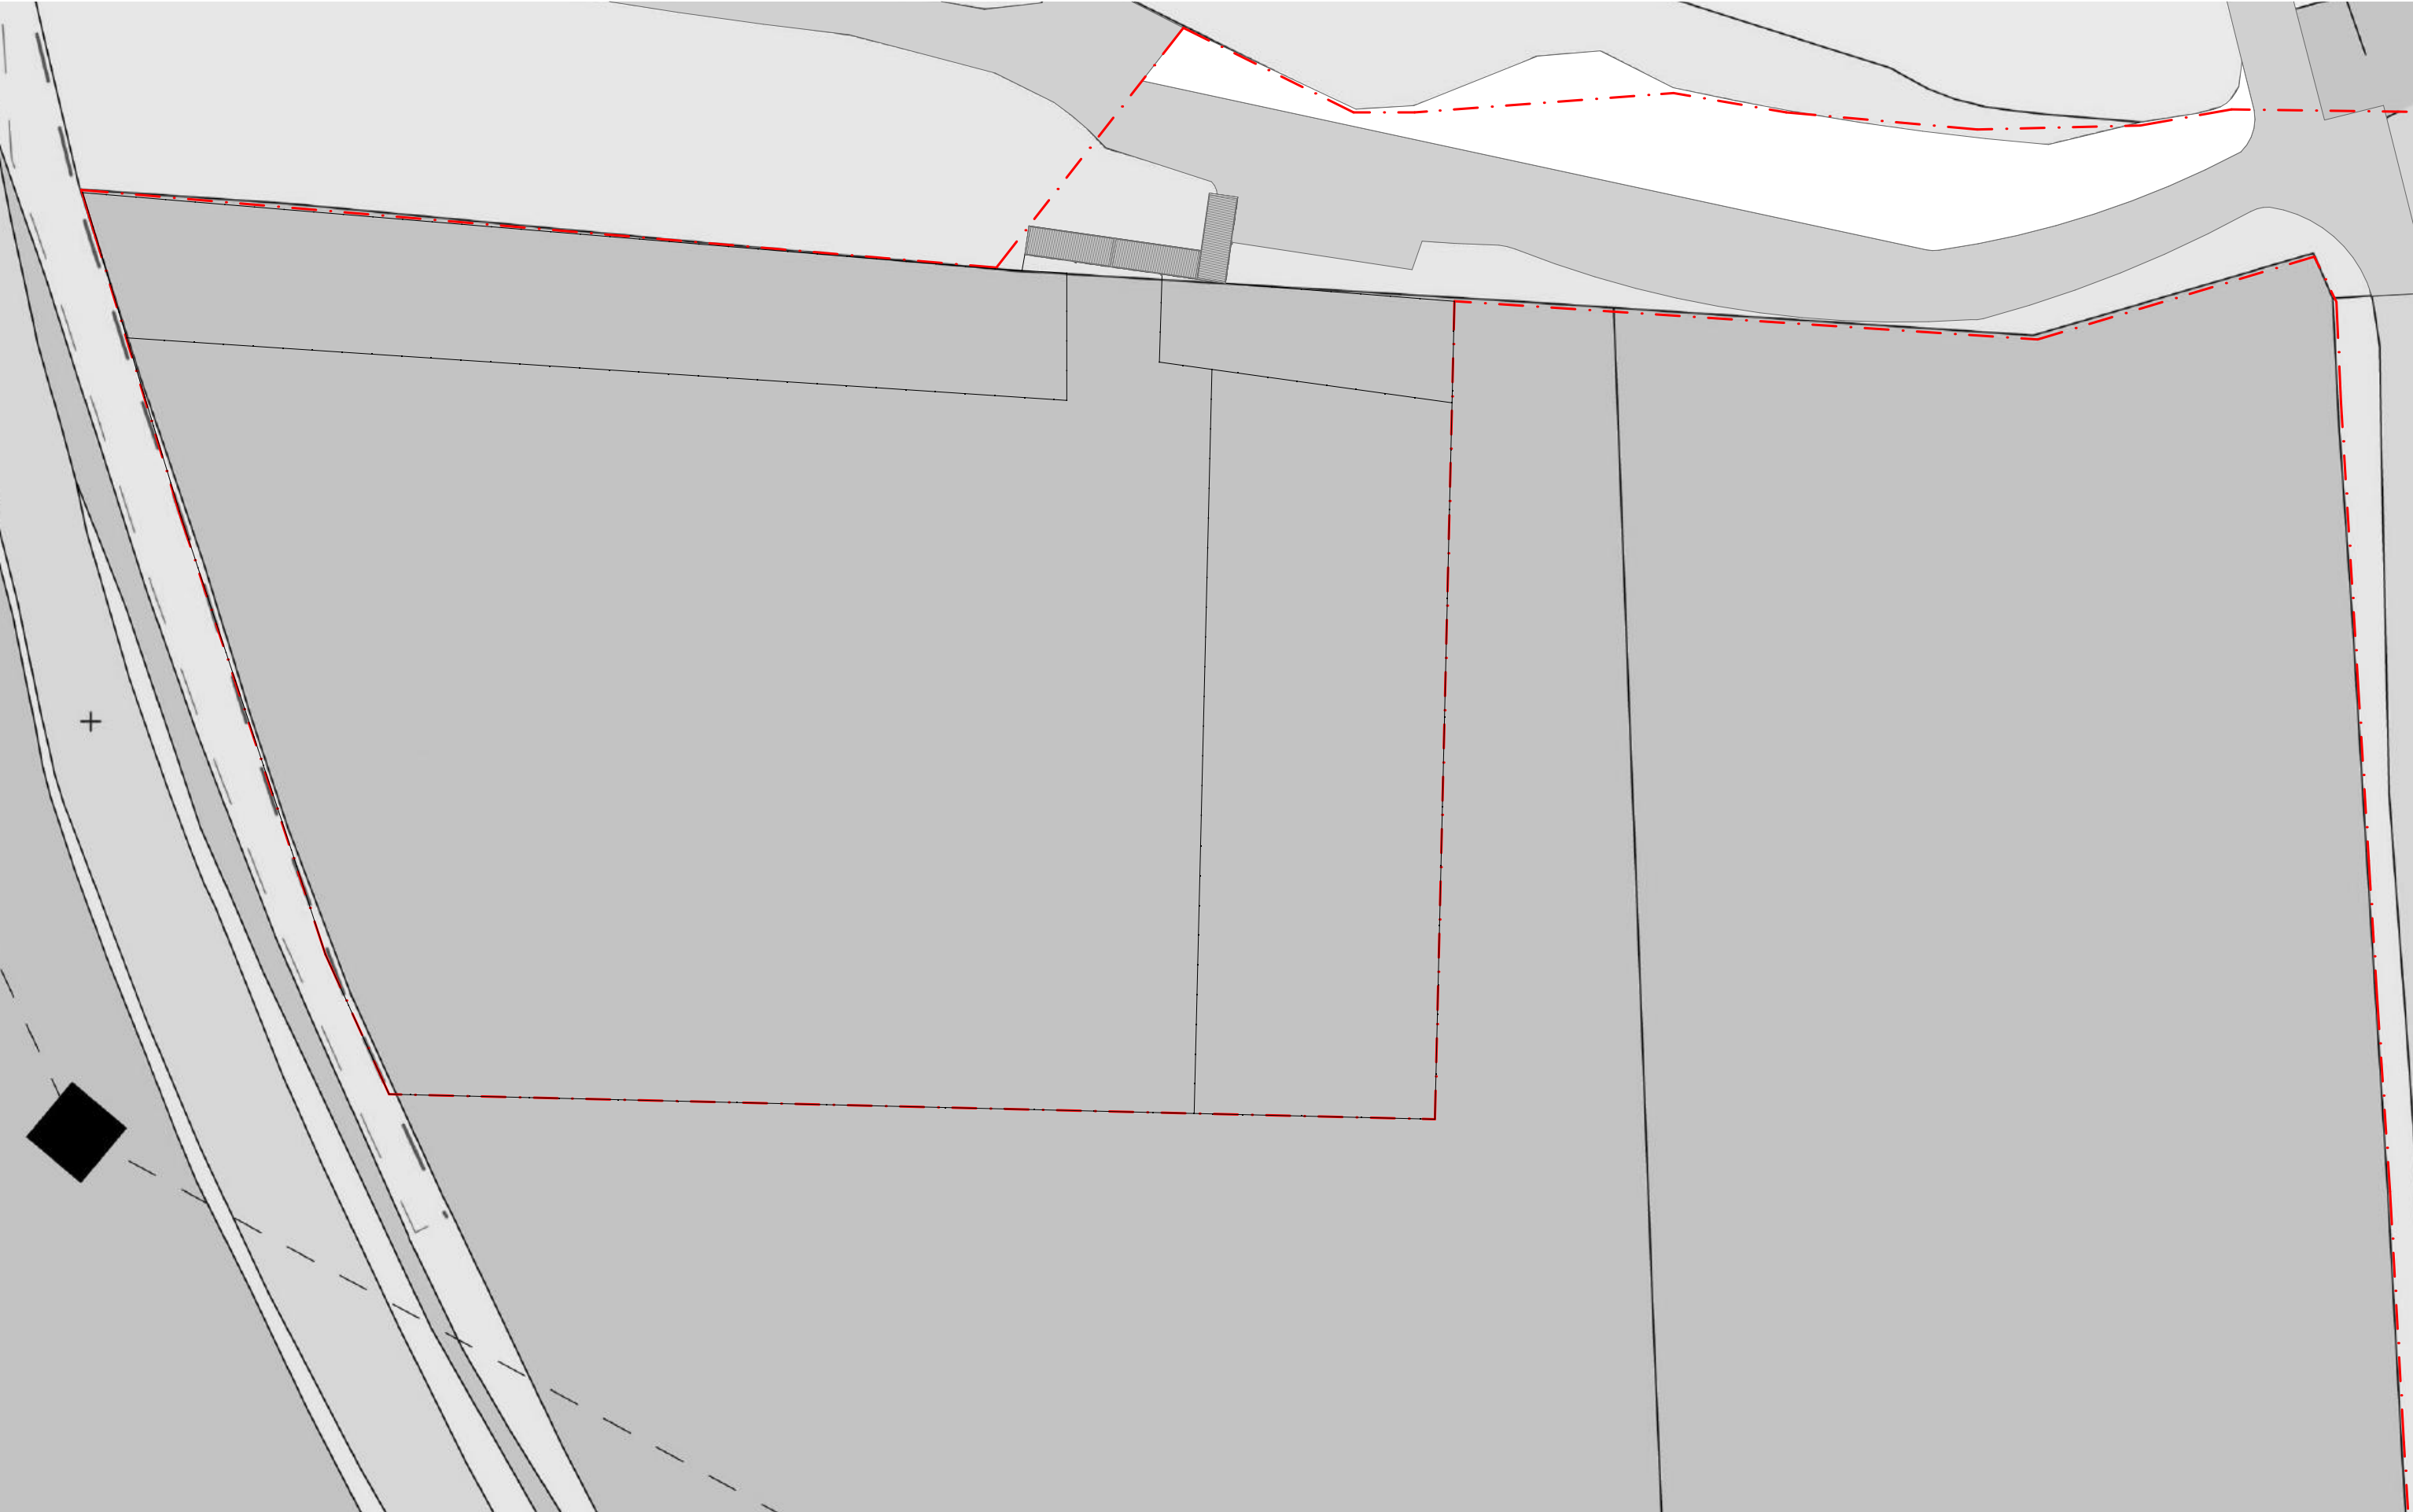



Ackroyd
Lowrie

23 Vyner Street
London E2 9DG
0203 770 9780
www.ackroydlowrie.com

Issue			Notes	Key			
Rev	Date	Comment	DO NOT SCALE FROM THIS DRAWING.	N 01020 m 1:500			
P1	06/08/2021		DO NOT USE ANY AREAS INDICATED FOR EITHER VALUATION, PURCHASE SALE OR ANY OTHER FORM OF LEGALLY BINDING CONTRACT.				
P2	13/10/2025	Planning Application					
P3	30/10/2025	Planning Application					
P4	06/11/2025	Planning Application	DO NOT REPRODUCE ANY PART OF THIS DRAWING WITHOUT PRIOR WRITTEN CONSENT. THIS DRAWING REMAINS THE COPYRIGHT OF ACKROYD LOWRIE LTD.				

Project		Dwg Title			
887 - Nurstead Court		Proposed Retrospective Works - Block Plan			
Client		Dwg No.			
Doggy Base Ltd.		887-101			
Date	Drawn	Checked	Scale	Current Stage	Issue
06/11/2025	JV	OC	1:500@A3	Planning	P4