



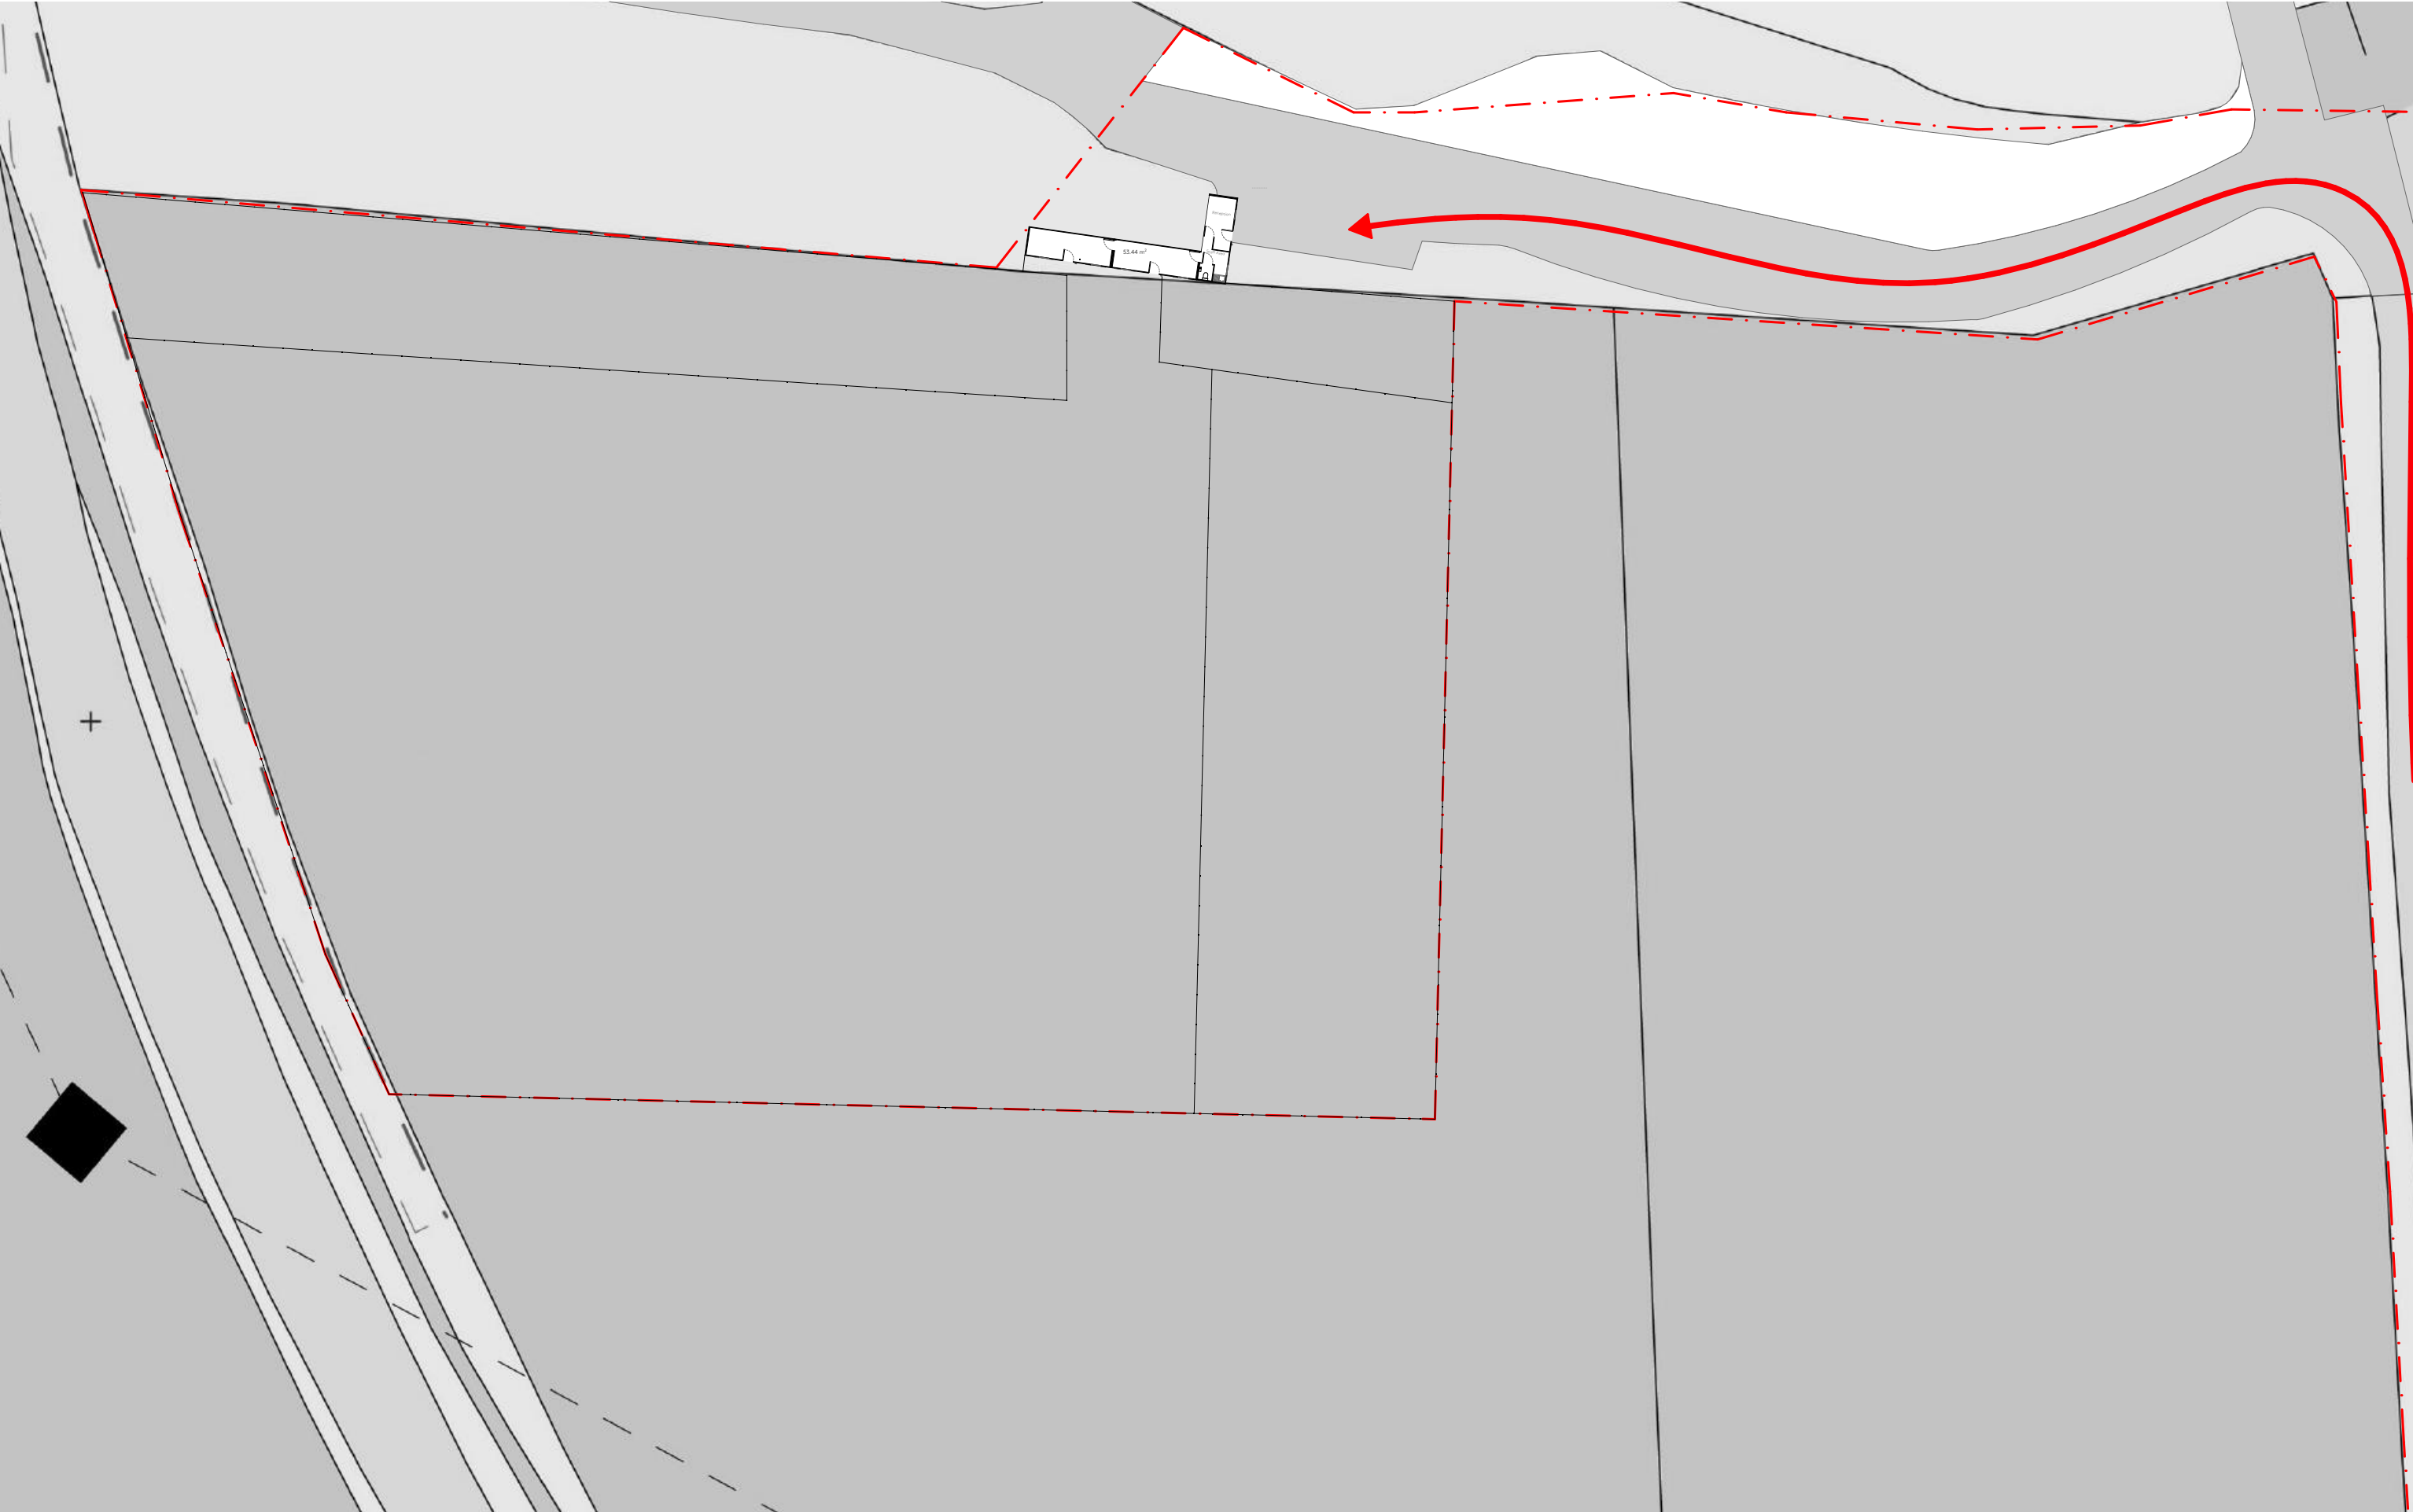

 

Ackroyd
Lowrie

23 Vyner Street
London E2 9DG
0203 770 9780
www.ackroydlowrie.com

Issue			Notes	Key
Rev	Date	Comment	DO NOT SCALE FROM THIS DRAWING. DO NOT USE ANY AREAS INDICATED FOR EITHER VALUATION, PURCHASE SALE OR ANY OTHER FORM OF LEGALLY BINDING CONTRACT. DO NOT REPRODUCE ANY PART OF THIS DRAWING WITHOUT PRIOR WRITTEN CONSENT. THIS DRAWING REMAINS THE COPYRIGHT OF ACKROYD LOWRIE LTD.	N  0  10 20m 19.98 m 1:500
P1	06/08/2021			
P2	13/10/2025	Planning Application		
P3	30/10/2025	Planning Application		
P4	06/11/2025	Planning Application		

Project		Dwg Title			
887 - Nurstead Court		Proposed Retrospective Works - GF Plan			
Client		Dwg No.			
Doggy Base Ltd.		887-102			
Date	Drawn	Checked	Scale	Current Stage	Issue
06/11/2025	JV	OC	1:500@A3	Planning	P4