




Proposed Cabin Elevations
1:50@A1

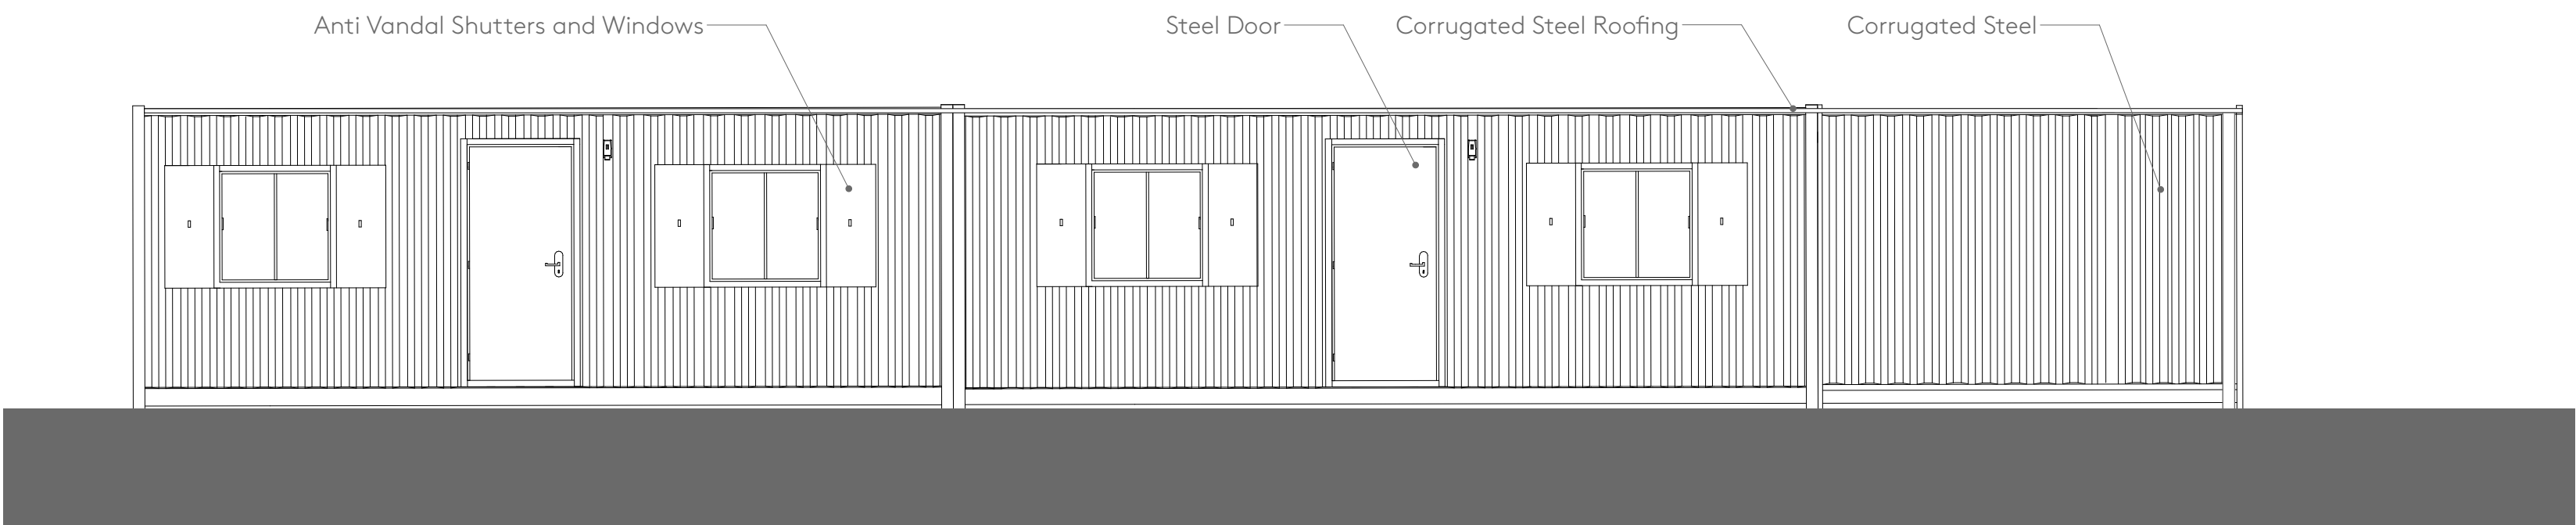


Proposed South Elevation

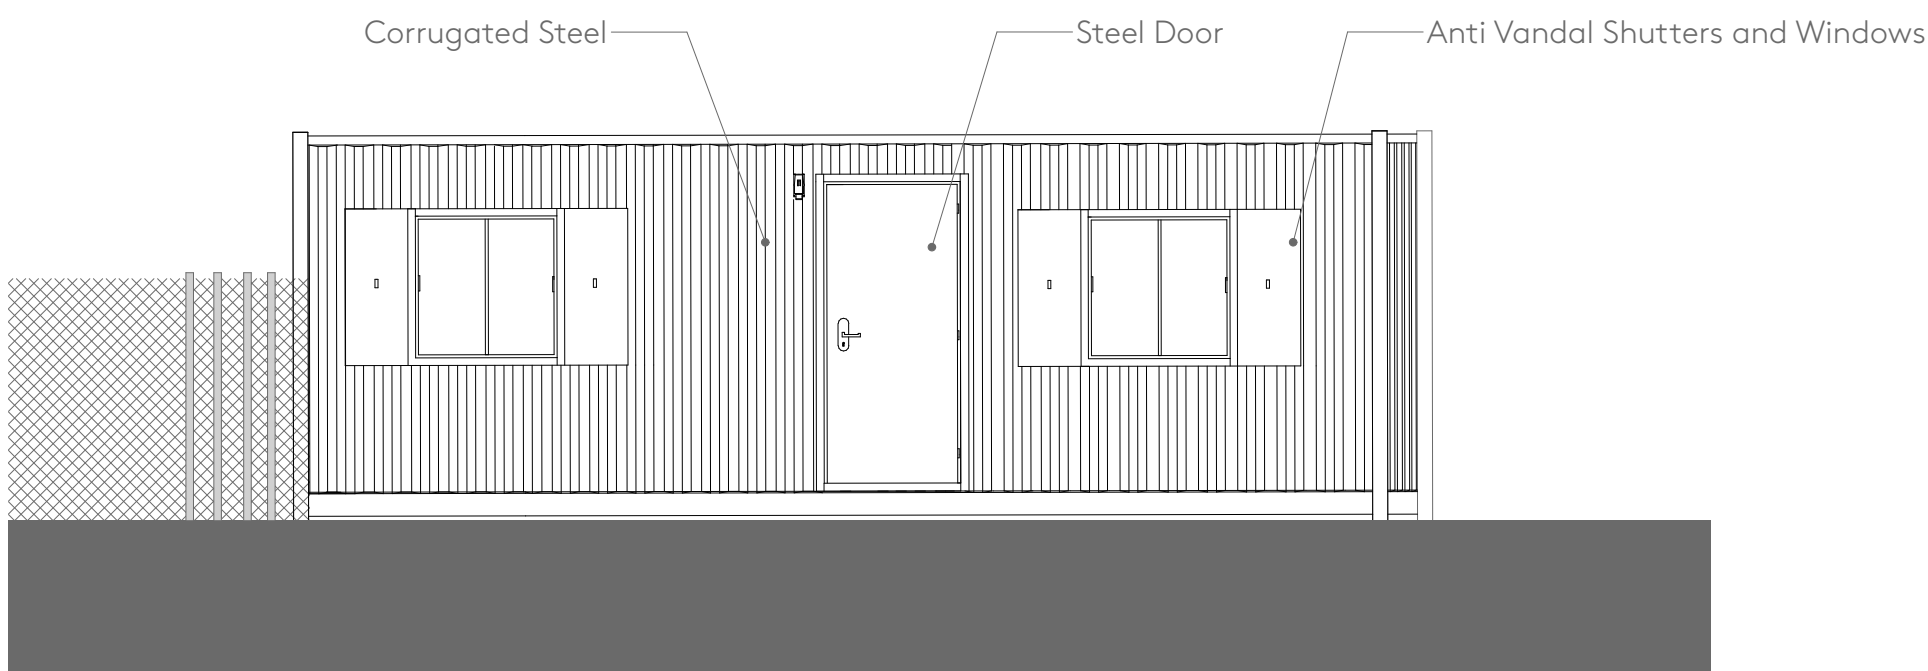

Proposed East Elevation

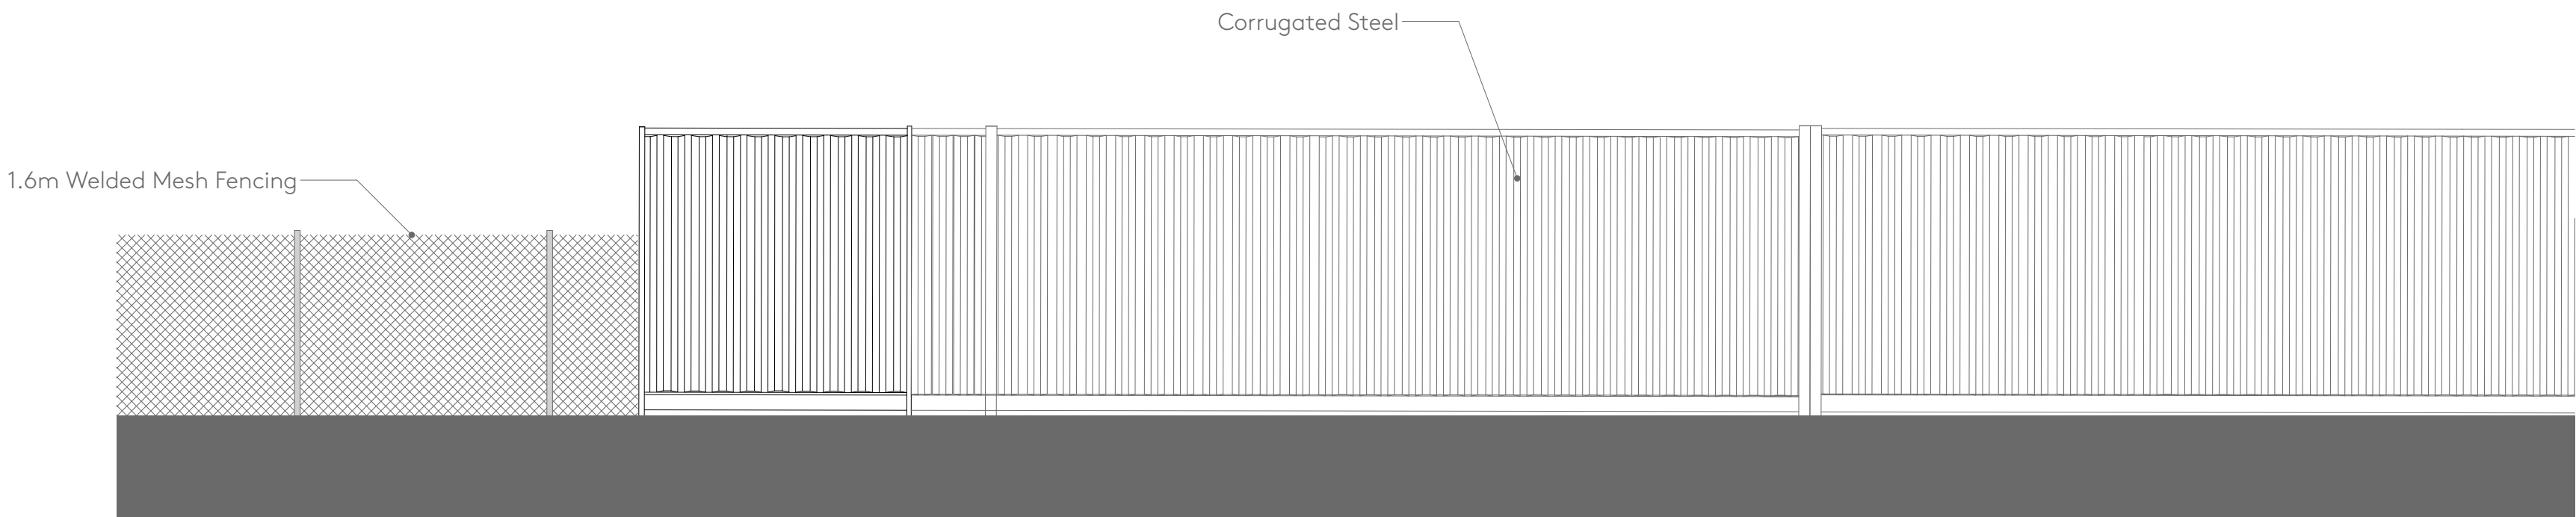


Proposed North Elevation

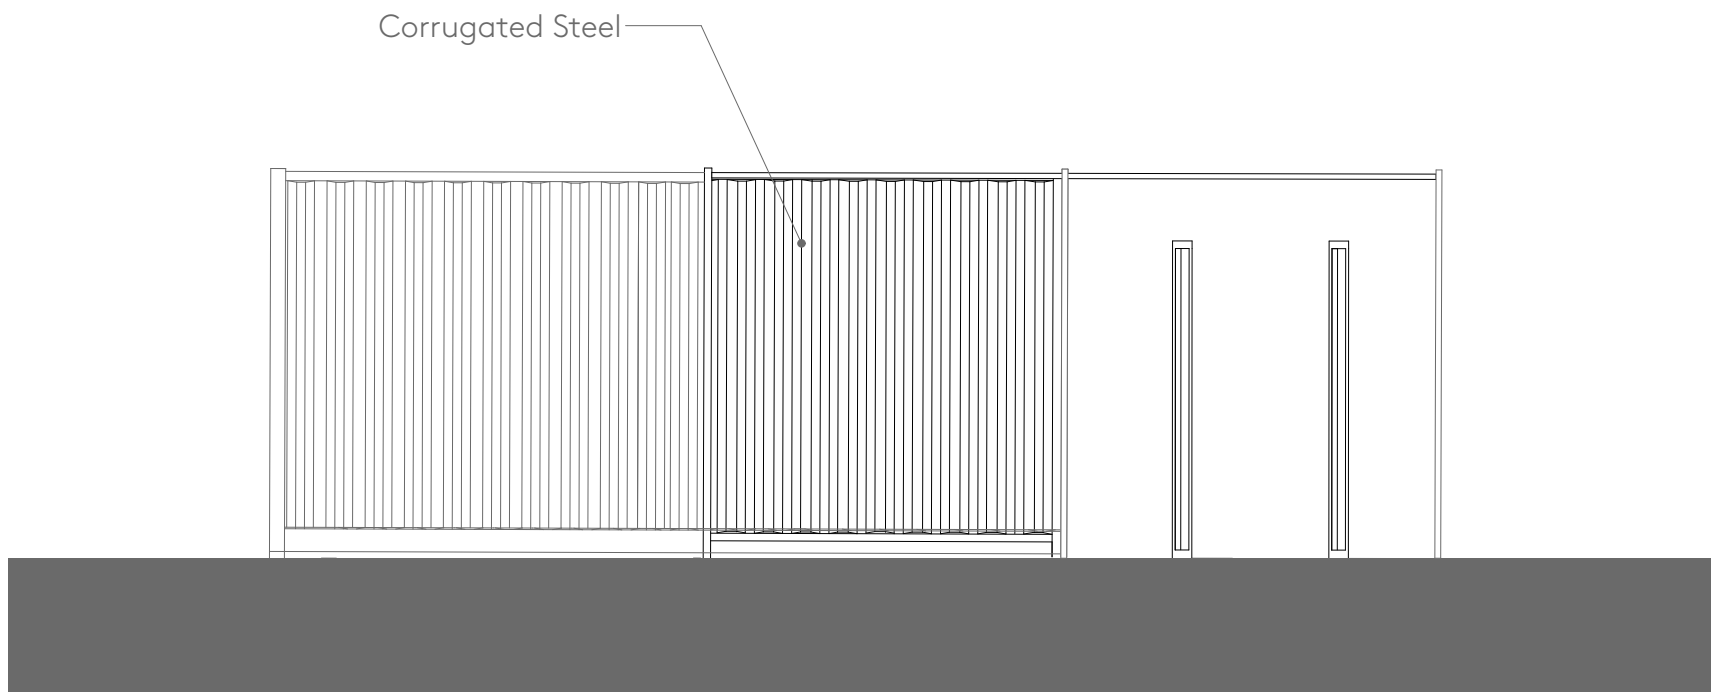


Proposed West Elevation


Proposed Site Elevations
1:200@A1

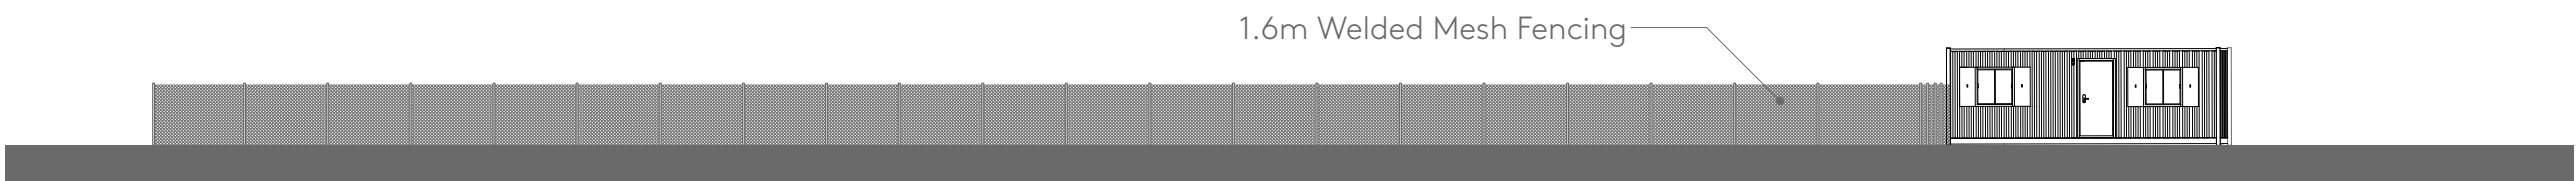


Proposed East Elevation

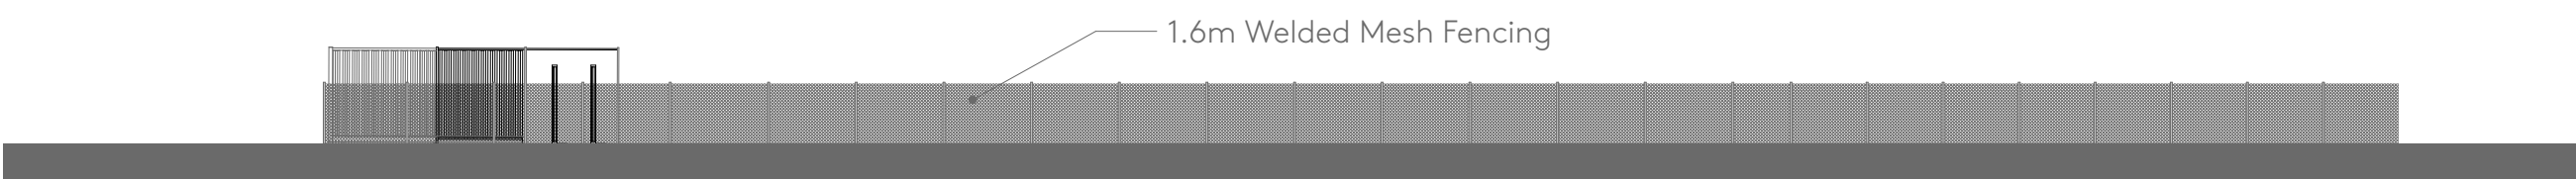

Proposed West Elevation

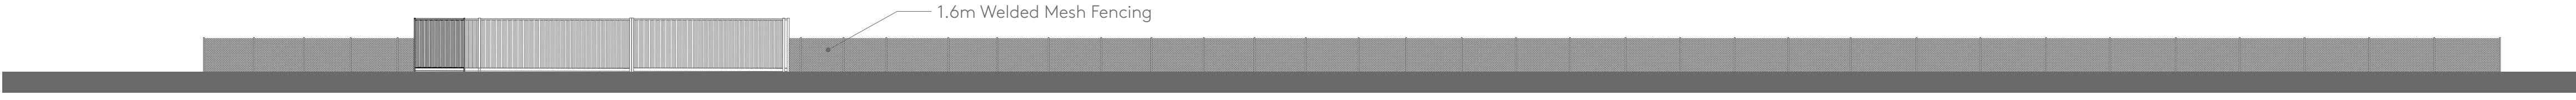

Proposed North Elevation

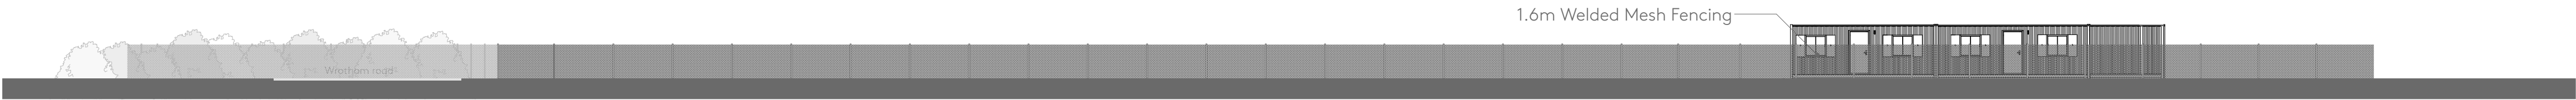

Proposed South Elevation