

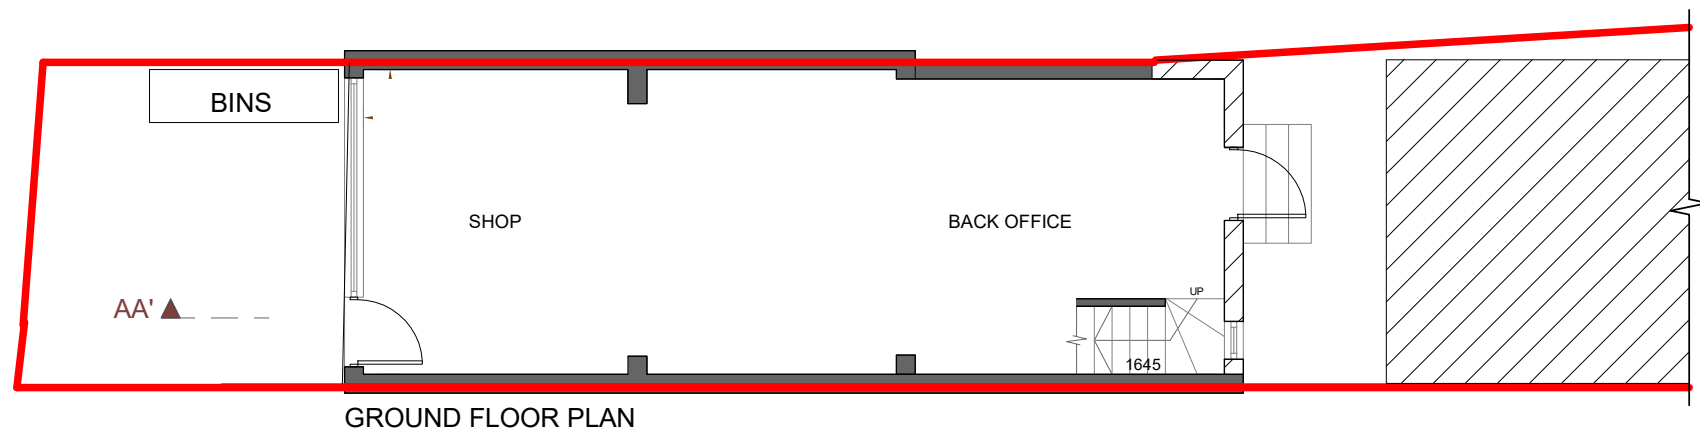


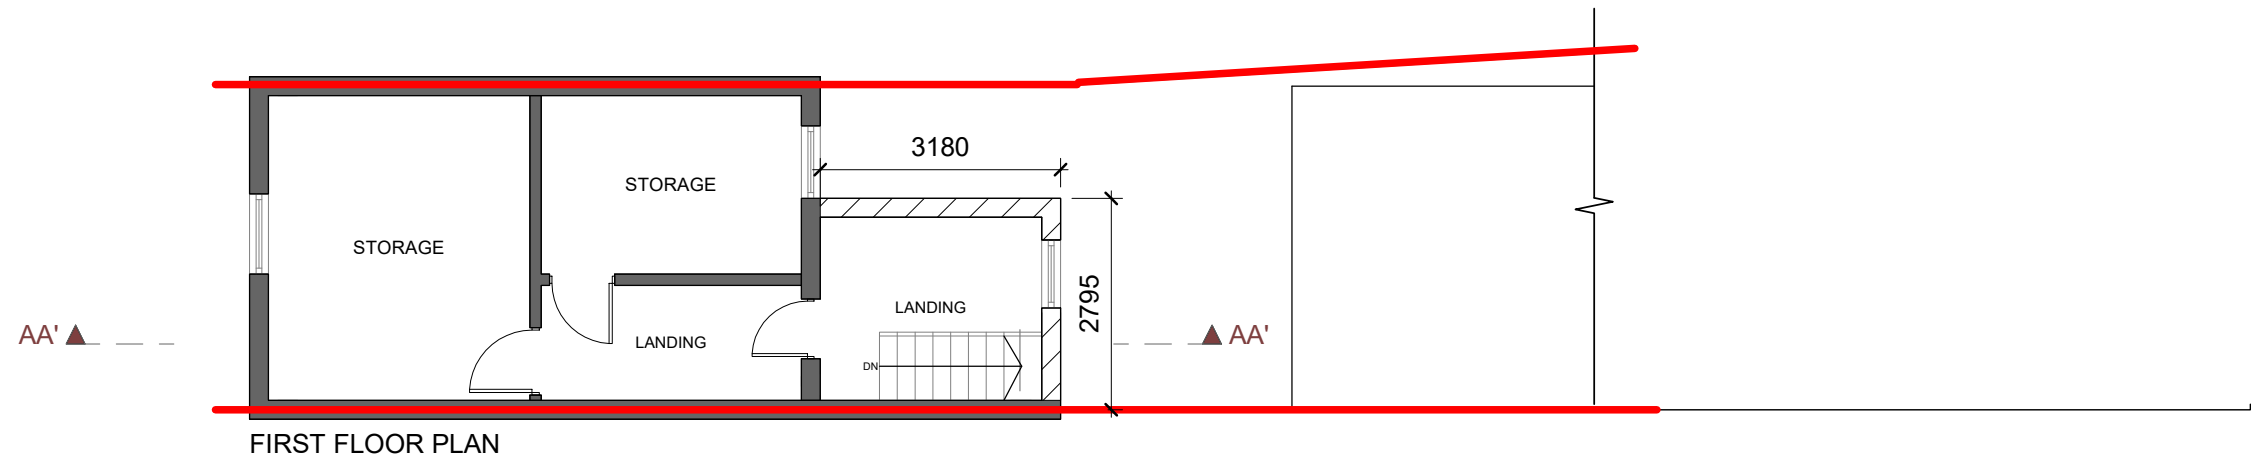

Proposed Plans

1 : 100

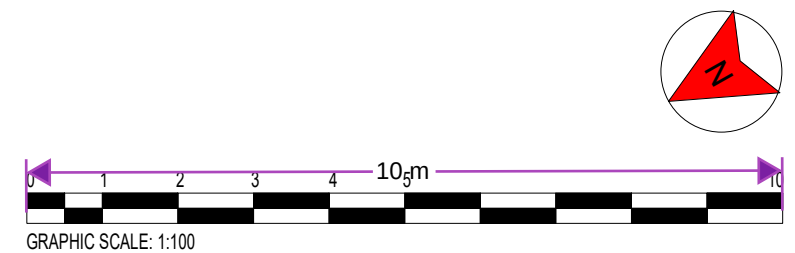

No .	Description	Date	6 Stonebridge Rd, Northfleet, Gravesend DA11 9DR	Client Mr R Mathusan		REF .	REV		
				Date Apr 2025	Sheet number R-PL/6SR/SD106	Scale (@ A3) 1 : 100			
			Drawn MMK					Sanaa Designs Email - sanaadesigns@outlook.com Mobile - 07583 437570	
			Checked by TK						
						Proposed Plans			