


- Notes:
1. Do not scale from this drawing.
 2. Site verify all dimensions prior to construction
 3. Report all discrepancies to the Drawing Originator immediately
 4. This drawing is to be read in conjunction with all relevant documents and drawings

CDM RESIDUAL CIVIL / STRUCTURAL DESIGN RISKS AND RESIDUAL ENVIRONMENTAL RISKS				
In accordance with the Construction Design Management Regulations 2015, Skanska Technology has undertaken a design risk assessment for the elements of work shown on this drawing. The above are some but not all the residual risks identified in the risk assessment. For a comprehensive list refer to the design risk assessment.				
P01	01.11.21	PLANNING ISSUE	KC	GN
Rev	Date	Description	Drm	Chkd
Revisions				

Site Key Plan

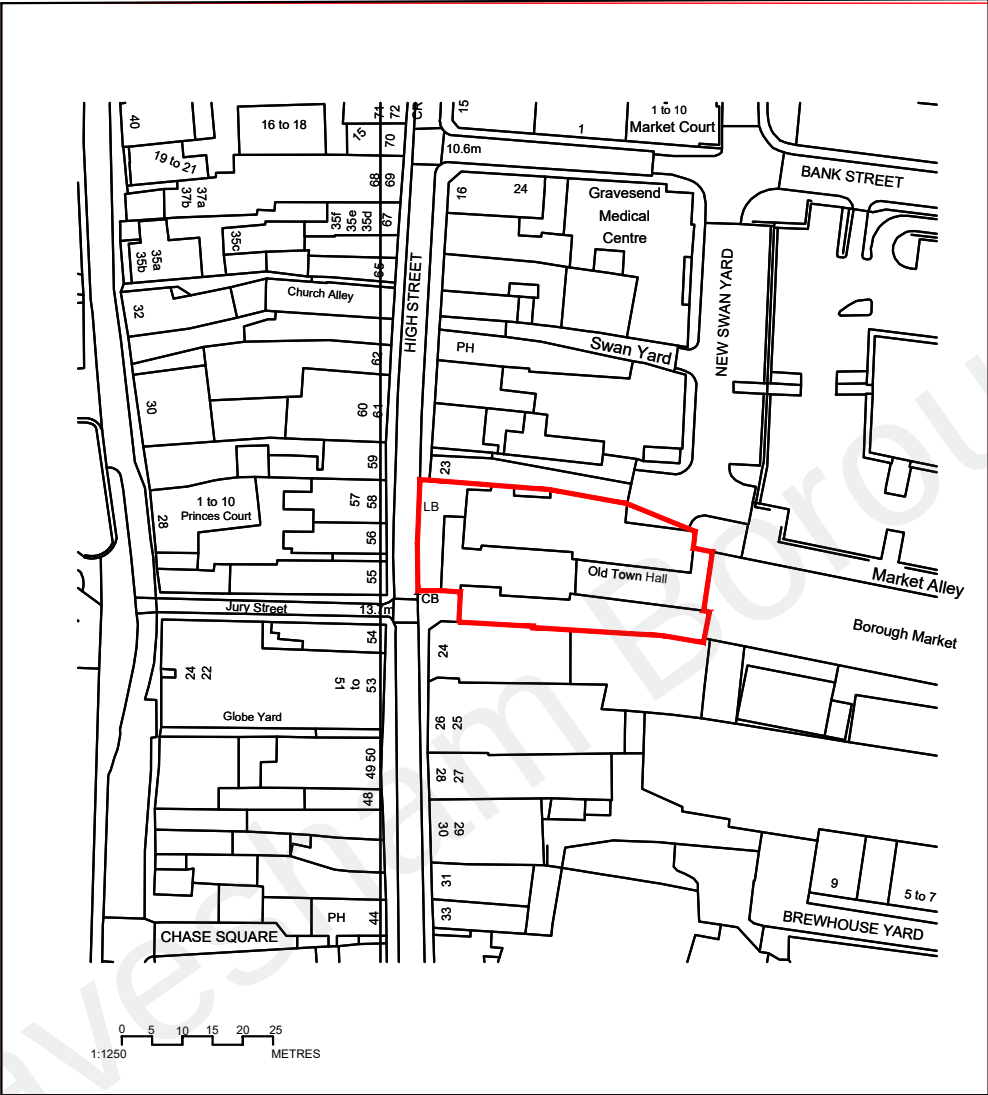

LOCATION PLAN
(1:1250 @ A3)

Drawing Originator

SKANSKA

Skanska Technology

Maple Cross House
Denham Way
Maple Cross
Rickmansworth
Herts WD3 9SW

Tel: +44 (0)1923 776666
Fax: +44 (0)1923 423940

THIS DRAWING IS COPYRIGHT OF SKANSKA TECHNOLOGY LIMITED
AND SHALL NOT BE REPRODUCED WITHOUT PRIOR WRITTEN PERMISSION

Drawing Status			
PLANNING			
Project Name			
GRAVESEND OLD TOWN HALL			
Drawn by KC	Drawn Date 01.11.21	Checked by GN	Checked Date 01.11.21
Approved by RC	Approved Date 01.11.21	Scale 1:1250 @ A3	
Title		Original drawing sheet is A3	

LOCATION PLAN

Drawing Number	Revision
GRA-STL-XX-00-DWG-S-0001	P01