




03 PROPOSED BLOCK PLAN
SCALE 1:200 @ A3

02 EXISTING BLOCK PLAN
SCALE 1:200 @ A3

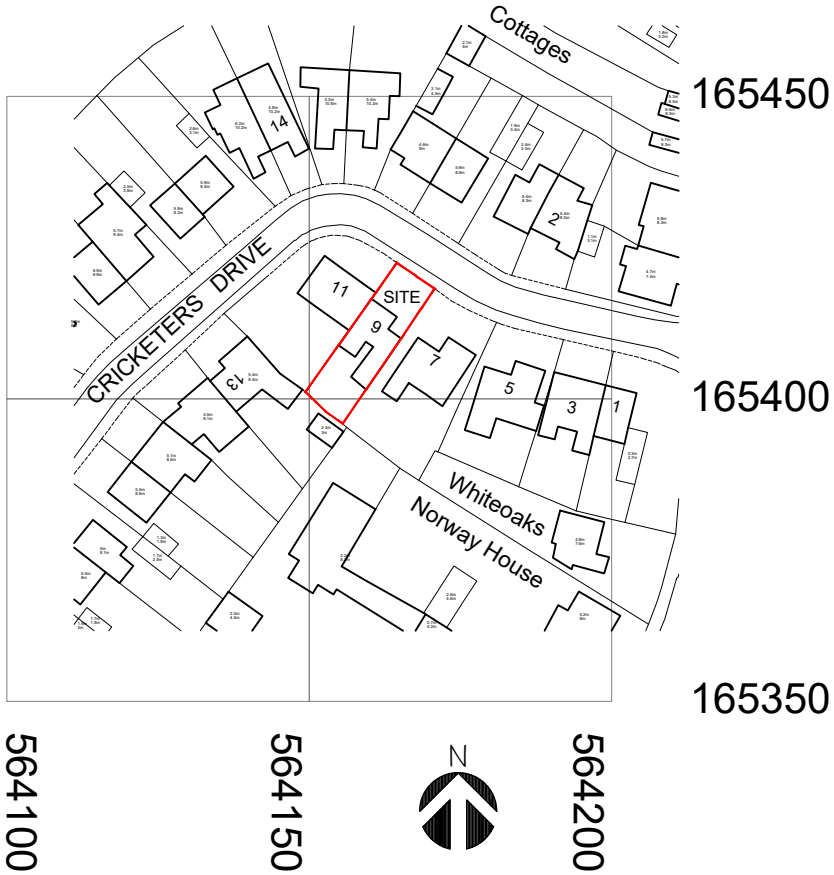

©Crown Copyright and database rights 2024
Ordnance Survey License: AC0000808122
Reproduction in whole or part is prohibited
without the prior permission of Ordnance Survey

01 SITE/LOCATION PLAN
SCALE 1:1250 @ A3



James Carney Architects Ltd

The Studio, 116 New Road,
South Darenth, Kent DA4 9AR
01474 879381

www.carneyarchitects.co.uk

Revisions

No. Date Description

Drawing Status
PERMITTED DEVELOPMENT
APPLICATION

Client/Project
Mr & Mrs T Suter
9 Cricketers Road
Meopham
Kent DA13 0AX

Drawing Title
SITE/LOCATION AND
BLOCK PLANS

Drawing No.

A101/PDA

Scale 1:1250 & 200 @ A3

Revision P1

Project No. 24040

Date 05/03/2025