


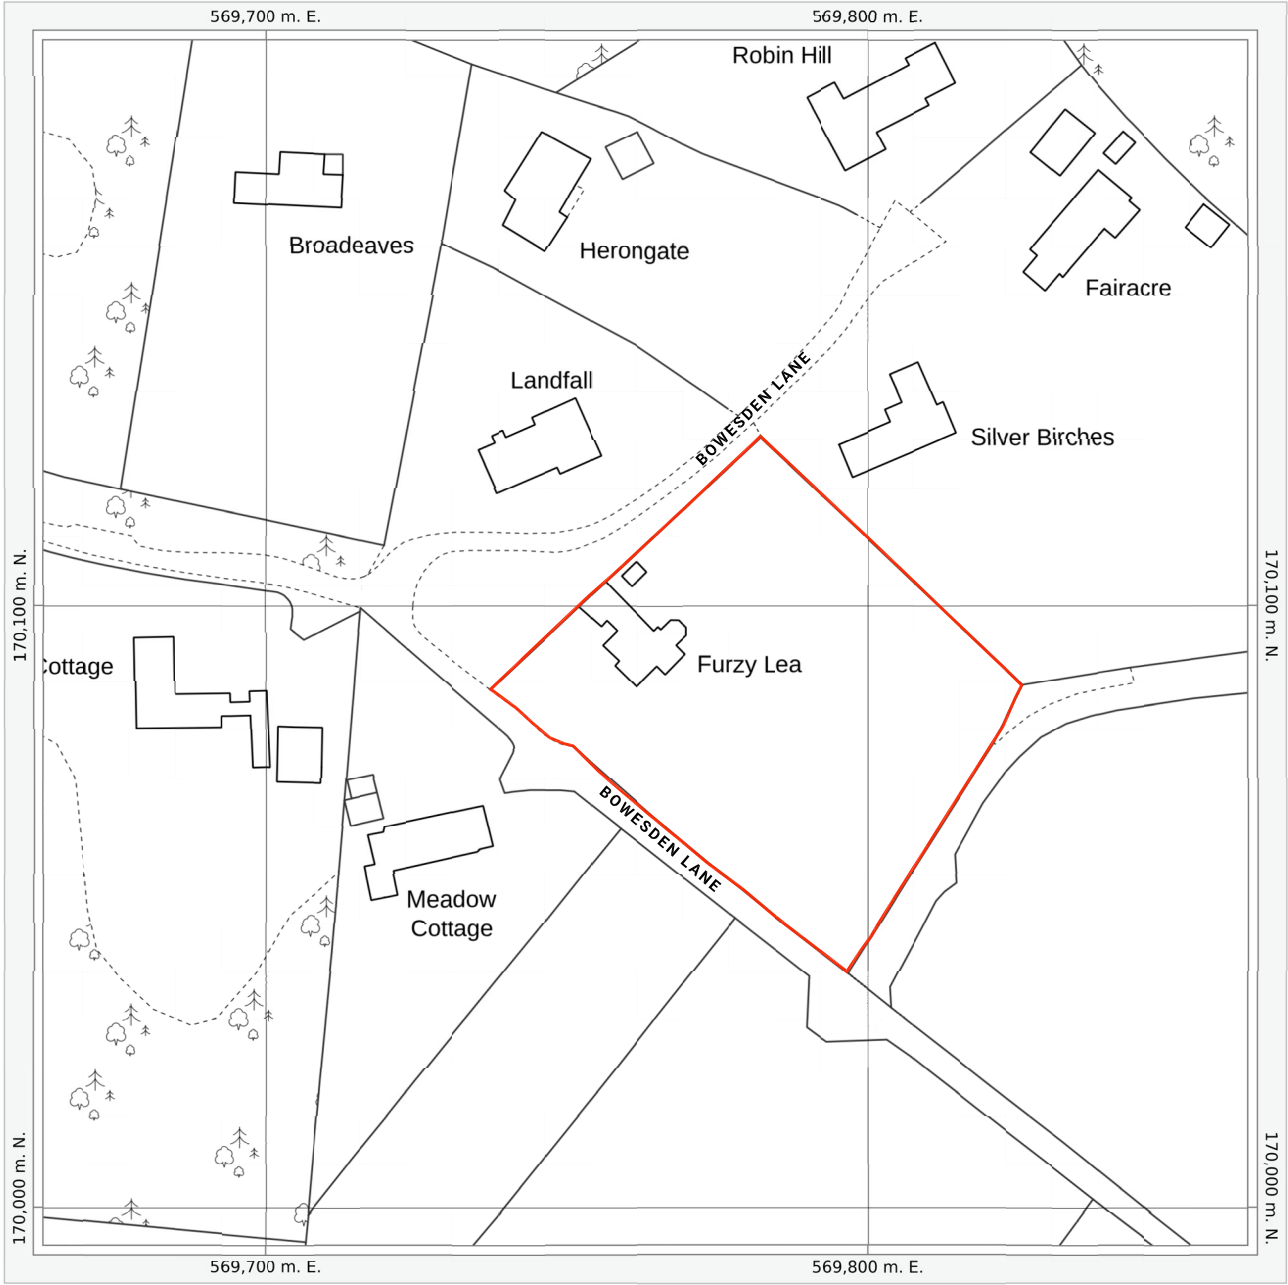


Date of Production: November 20th, 2024

© Crown copyright and database rights 2024 Ordnance Survey OS100035409.


The representation of a road, track or path is no evidence of a right of way.
The representation of features and lines is no evidence of a property boundary.

Order Licence Reference: SP83399

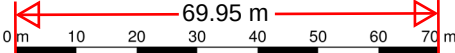

Ground Scale: 1:1250
Bottom Left: 569663 169994 Top Right: 569863 170194
Center: 569763 170094
Area: 200m x 200m

FURZY LEA, BOWESDEN LANE,
SHORNE, GRAVESEND, DA12 3LA

 DATE OF FIRST ISSUE: 12.03.2025			KEY			NOTES AND CLARIFICATIONS © BLACKBURN ARCHITECTS LIMITED. NO IMPLIED LICENCE EXISTS. DRAWING NOT TO BE REPRODUCED WITHOUT WRITTEN CONSENT. SUBJECT TO PLANNING PERMISSION, BUILDING REGULATIONS, STATUTORY UNDERTAKER SEARCHES AND DESIGN DEVELOPMENT. PLEASE READ DRAWING IN ACCORDANCE WITH CROSS-REFERENCED SPECIFICATION / SCOPE OF WORKS. DO NOT SCALE DRAWINGS. DIMENSIONS GOVERN. ALL DIMENSIONS TO BE VERIFIED ON SITE BY CONTRACTOR BEFORE PROCEEDING. ARCHITECT SHALL BE NOTIFIED IN WRITING OF ANY DISCREPANCIES. ALL STRUCTURAL, MECHANICAL, ELECTRICAL, PLUMBING & DRAINAGE INFORMATION IS SHOWN FOR CO-ORDINATION PURPOSES ONLY - REFER TO SPECIALIST DRAWINGS FOR DESIGN. THIS DRAWING SHOULD NOT BE USED TO CALCULATE AREAS FOR THE PURPOSES OF VALUATION. THIS DRAWING IS STRICTLY TO BE USED ONLY FOR THE PURPOSE STATED IN THE STATUS BOX AND FOR NO OTHER.			BLACKBURN ARCHITECTS			CLIENT MR & MRS. GILL		DRAWING TITLE SITE LOCATION PLAN								
REVISIONS REV DATE AMENDMENT									5 CROSS WAY, ROCHESTER, ME1 3DX		www.blackburnarchitects.co.uk		office@blackburnarchitects.co.uk		PROJECT FURZY LEA, BOWESDEN LANE, SHORNE, KENT, DA12 3LA		DRAWN BB		SCALE@A1 1:625		SCALE@A3 1:1250	
									SCALE BAR METERS				NORTH 						STATUS INFORMATION		DRAWING NO 52412-P-0-01	