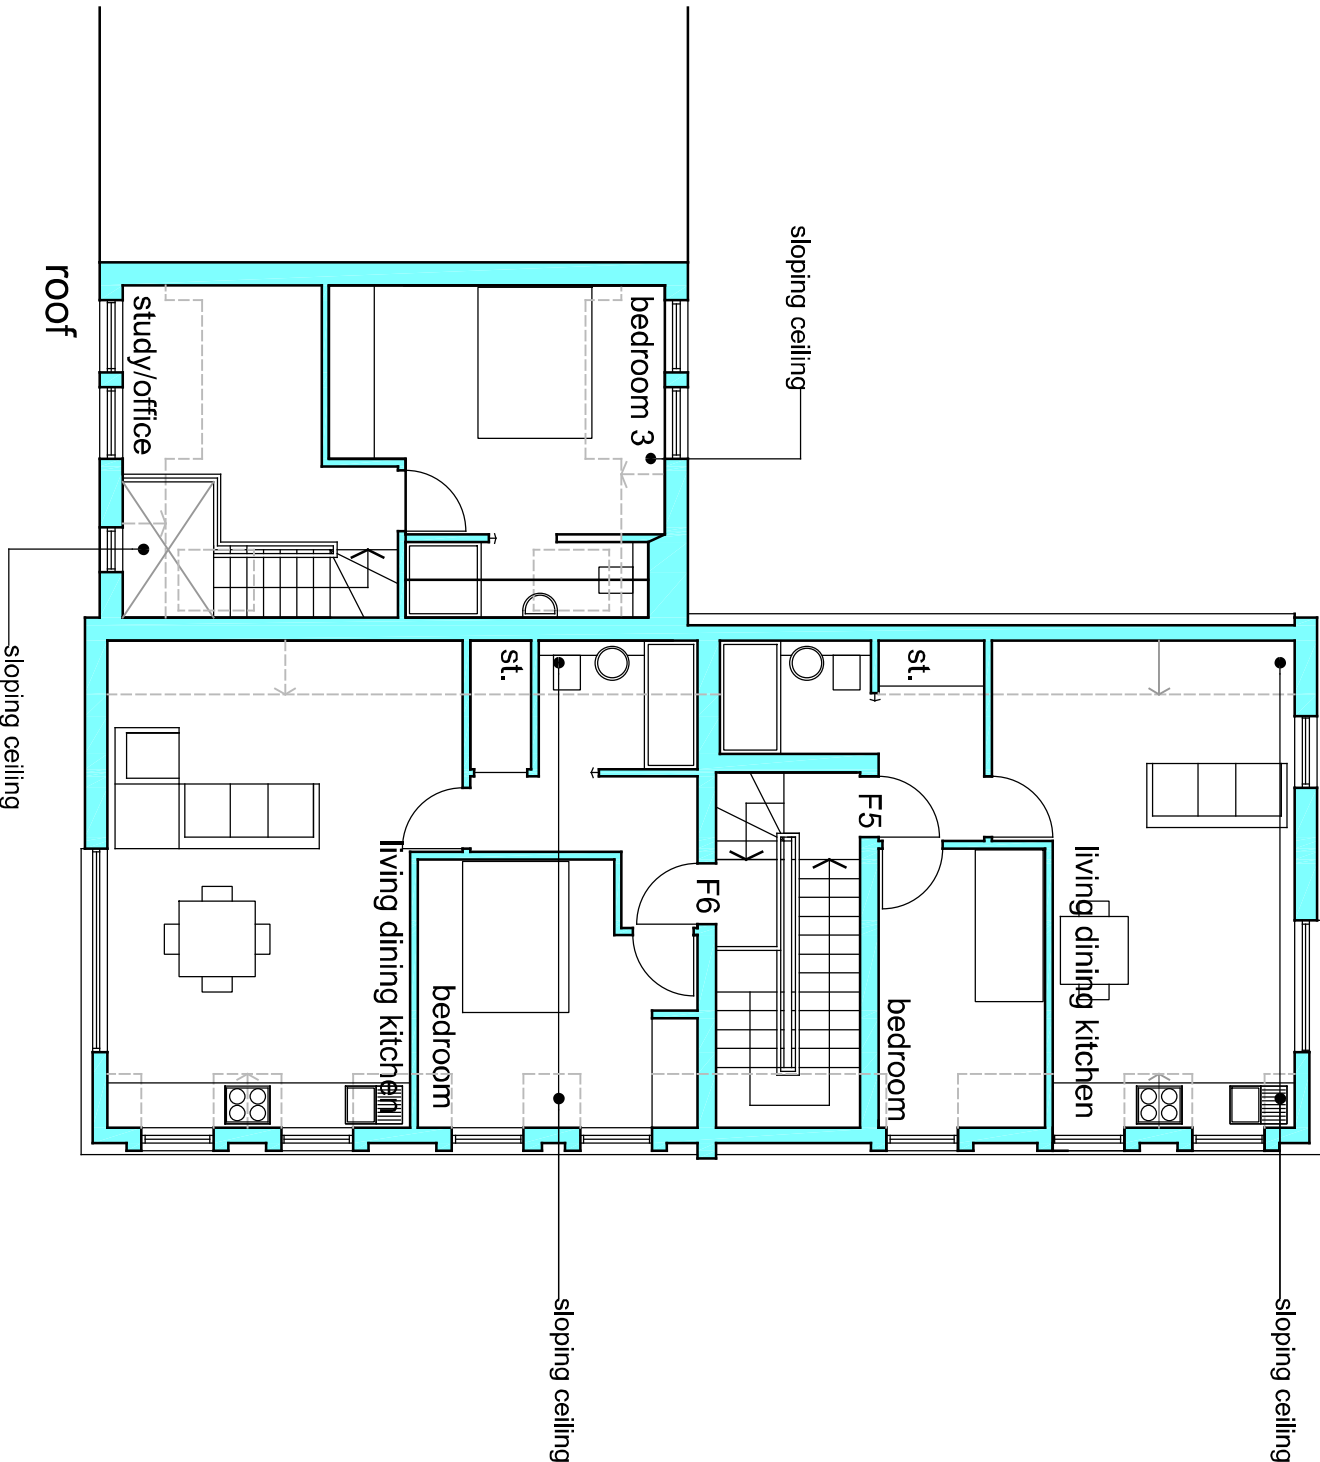


Redevelopment of site

1 Russell Road

Plans as proposed

DRAWING STATUS		Revisions	
Preliminary	☐	Project	
For Approval	☒	Client	A Singh
Bidirectional	☐	Site	1 Russell Road Plans as proposed
		Title	Scale of A1 1:100
		Date	Jan 24
Tender			
Completion	☐		
As-Built	☐		