




Copyright of this drawing, the design and anything constructed from it is vested in the Architects and may not be produced without their written permission. This design is site specific and may not be reproduced on any other site without the Architects written permission.

Only figured dimensions are to be used for construction purposes. This drawing is to be read in conjunction with all relevant details for the project. All dimensions are to be checked on site prior to commencement, any discrepancy is to be reported to the Architect or Contract Administrator without its Architects written permission.

All dimensions in millimeters unless noted otherwise

This drawing is provided in e-mailfile format as a guide only. The user should produce their own drawings and verify all dimensions and details. The Architects do not accept any responsibility for any discrepancies that may arise from the use of this drawing. The drawing must be returned (united, together with a written communication detailing the acceptance of this condition.

This drawing is to be used solely for Planning purposes only, any other use is strictly forbidden.

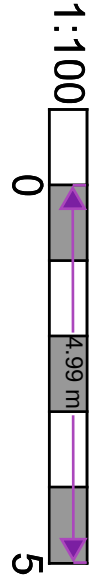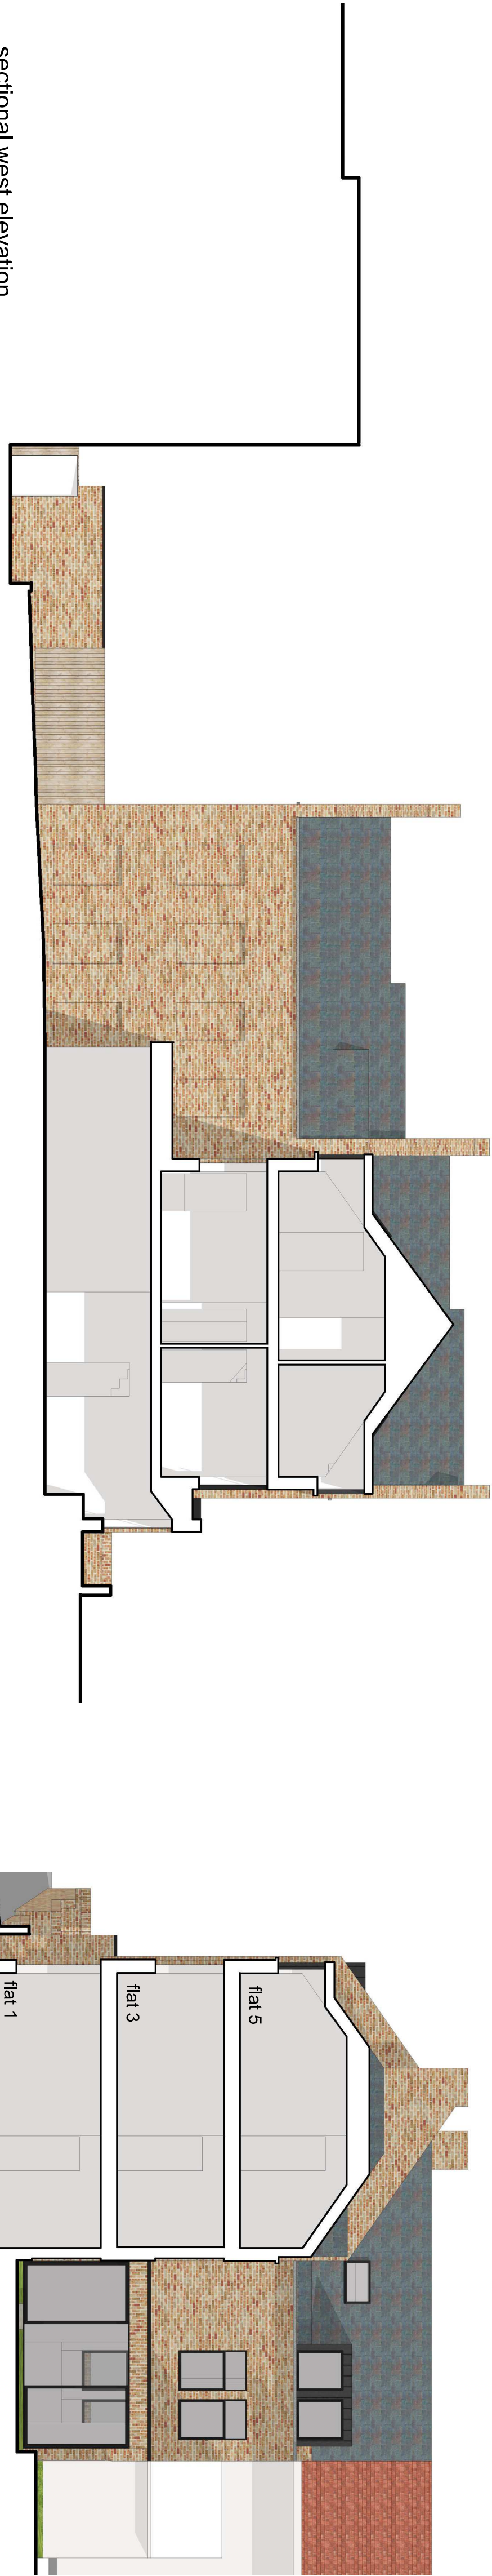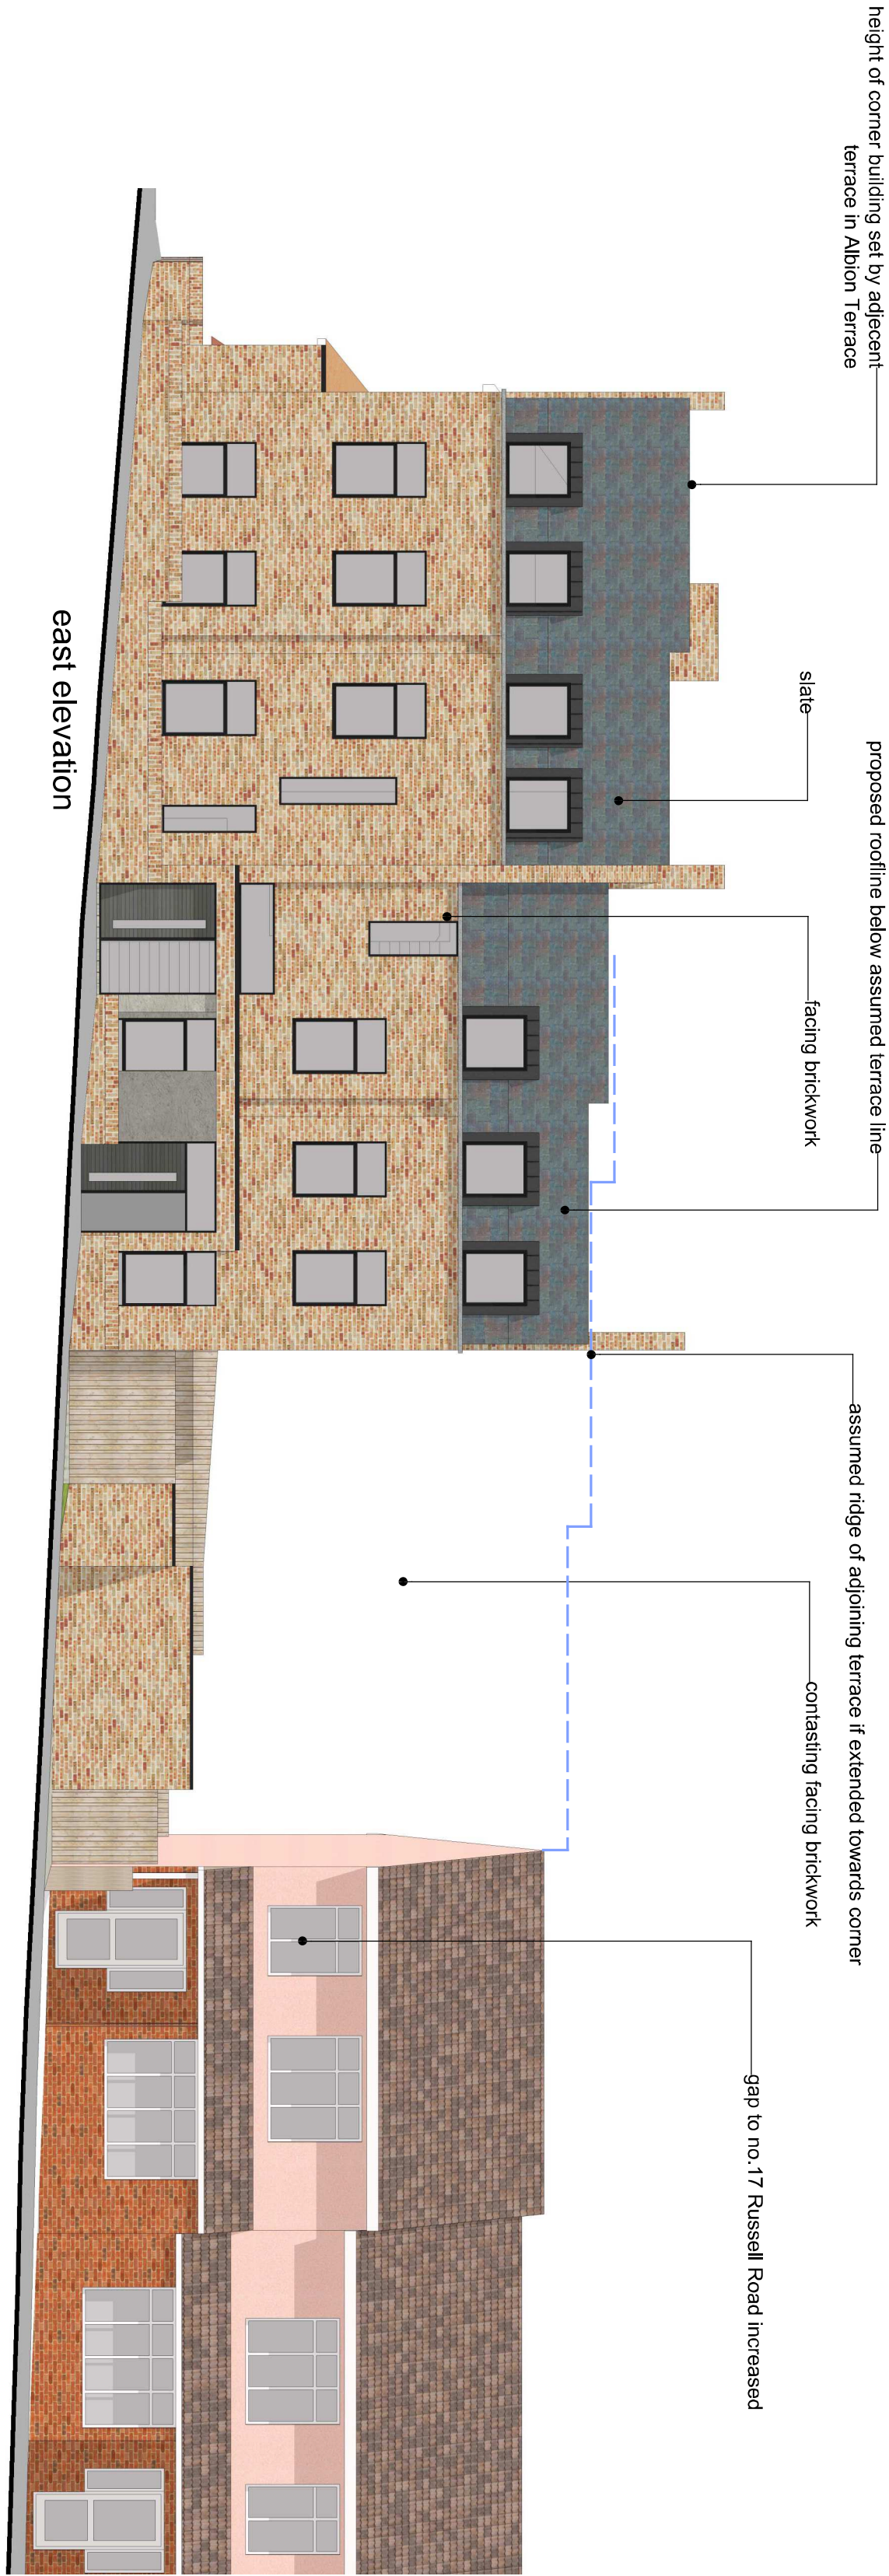

Redevelopment of site

1 Russell Road

Elevations and sections as proposed

DRAWING STATUS		Revisions	
Primary	☐	For Approval	☒
Information	☐	Actual	☐
		For Construction	☐
		Actual	☐
Project		Redevelopment of site	
Client		A Singh	
Site		1 Russell Road	
Title		Elevations and sections as proposed	
Scale at A1		1:100	
Date		Jan 24	

sub rosa
architecture

SUB ROSA ARCHITECTURE LTD
The Studio 62 Pine Avenue Gravesend DA12 1QZ
t: 01474 747707
e: carlou@subrosaa.co.uk

DRAWING NUMBER

23 - 1437 - 02B