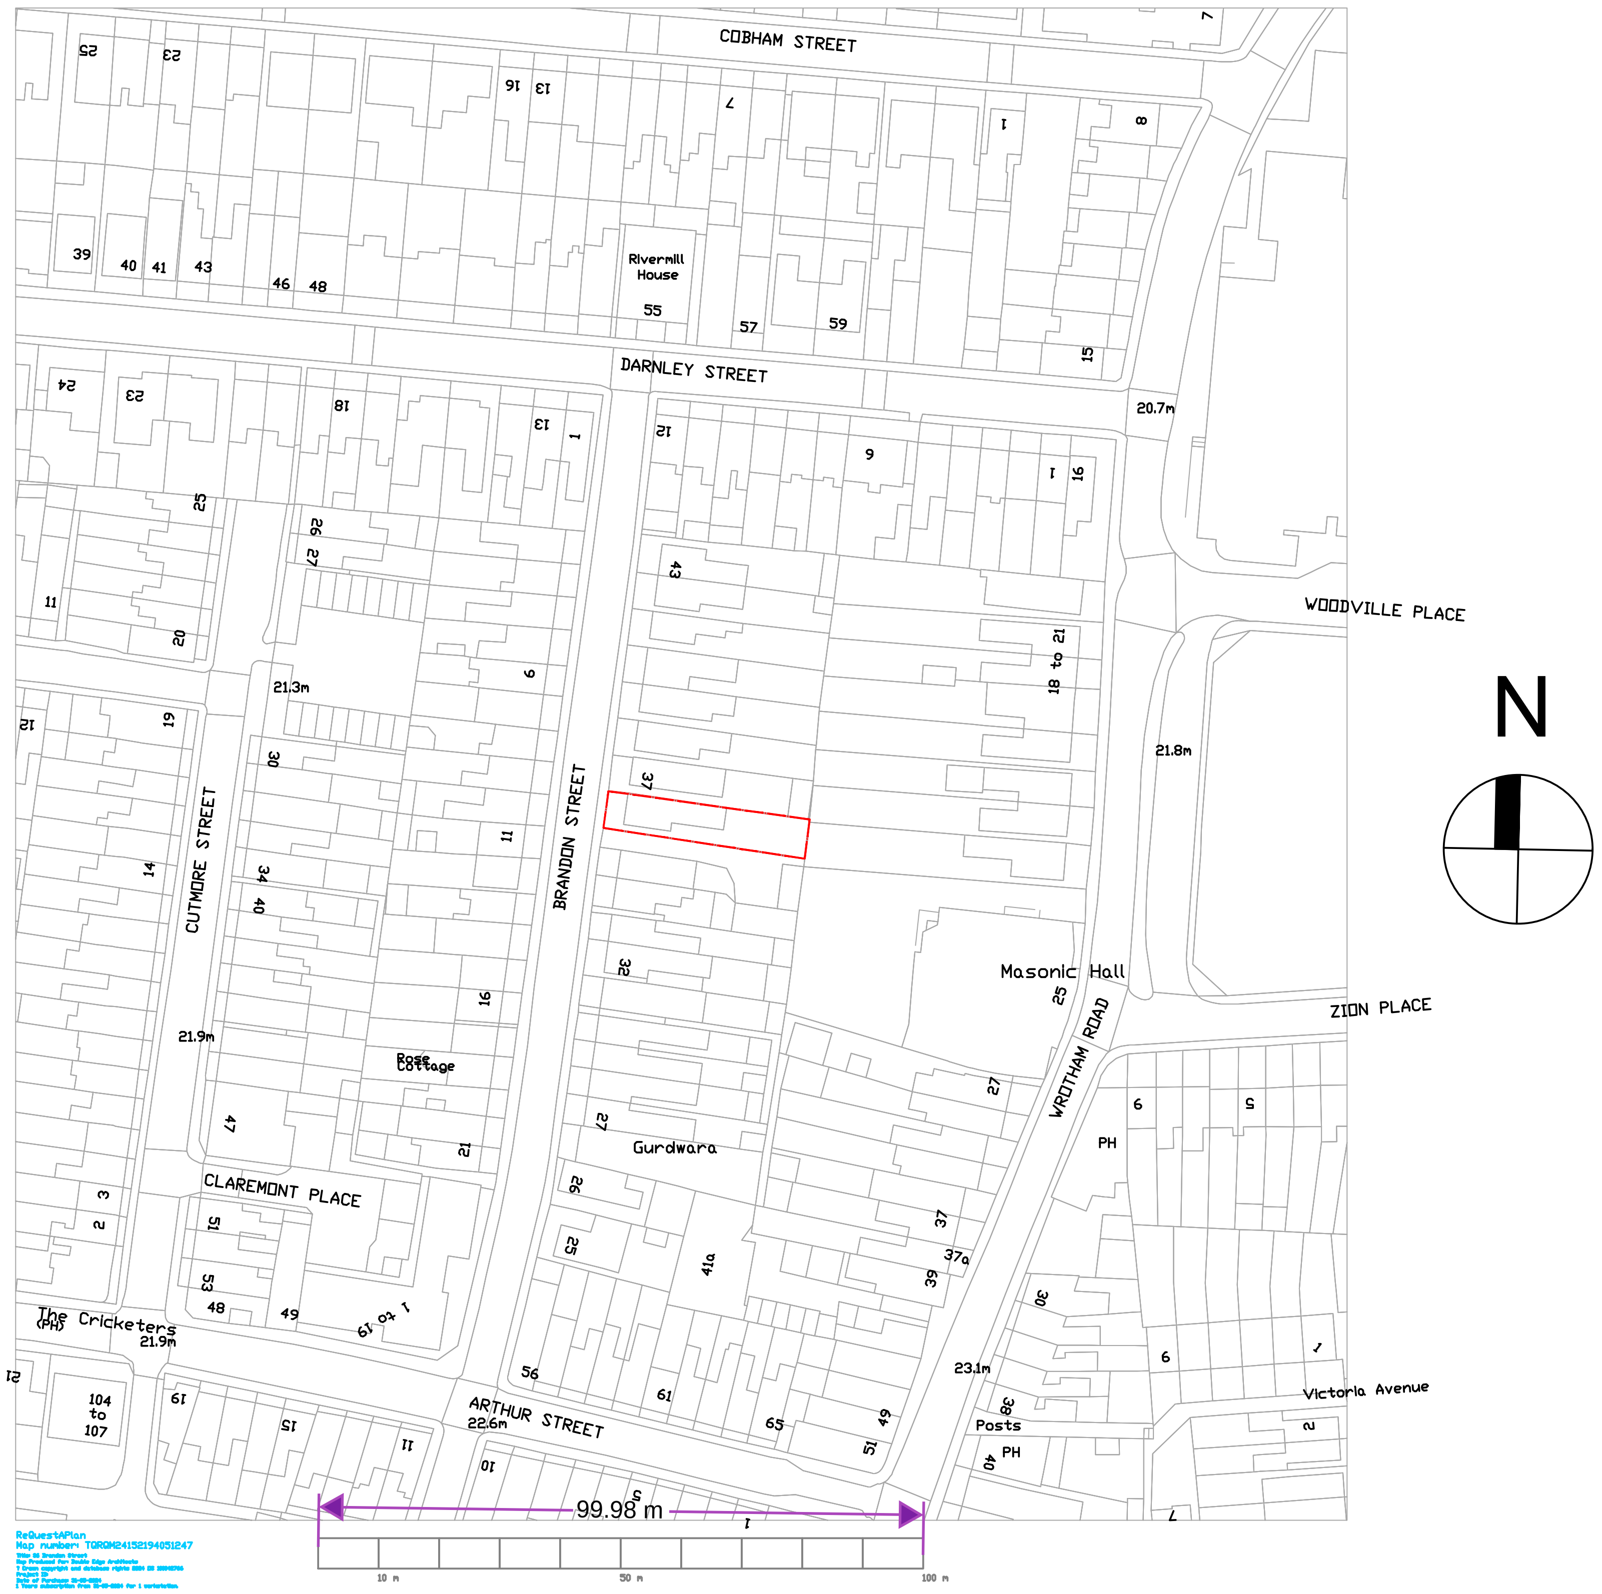

ReQuestAPlan
Map number: TQRQM24152194051247
Title: 36 Brandon Street
Map Produced for: Double Edge Architects
? Crown copyright and database rights 2024 OS 100042766
Project ID:
Date of Purchase: 31-05-2024
1 Years subscription from 31-05-2024 for 1 workstation.

.Double.Edge.
.Architects.

Design Development Consulting

© Copyright Double Edge Architects Ltd
Company Reg No:12154670 Registered in England and Wales

* All dimensions to be checked on site and any discrepancies to be reported immediately to contract administrator for further instructions.

** The contractor is responsible for all setting out and must check dimensions on site before work is put in hand.

36 Brandon Street
Gravesend
DA11 0PL

Job No.	
2407	
Dwg No.	Rev.
000	*

Title
Ordinance Survey Map

Date	Drawn	Check	Status	Size	Scale
May 2024	B.A	B.A	Planning	A3	1:1250

Tel: Creative Designer 07941 376 001