


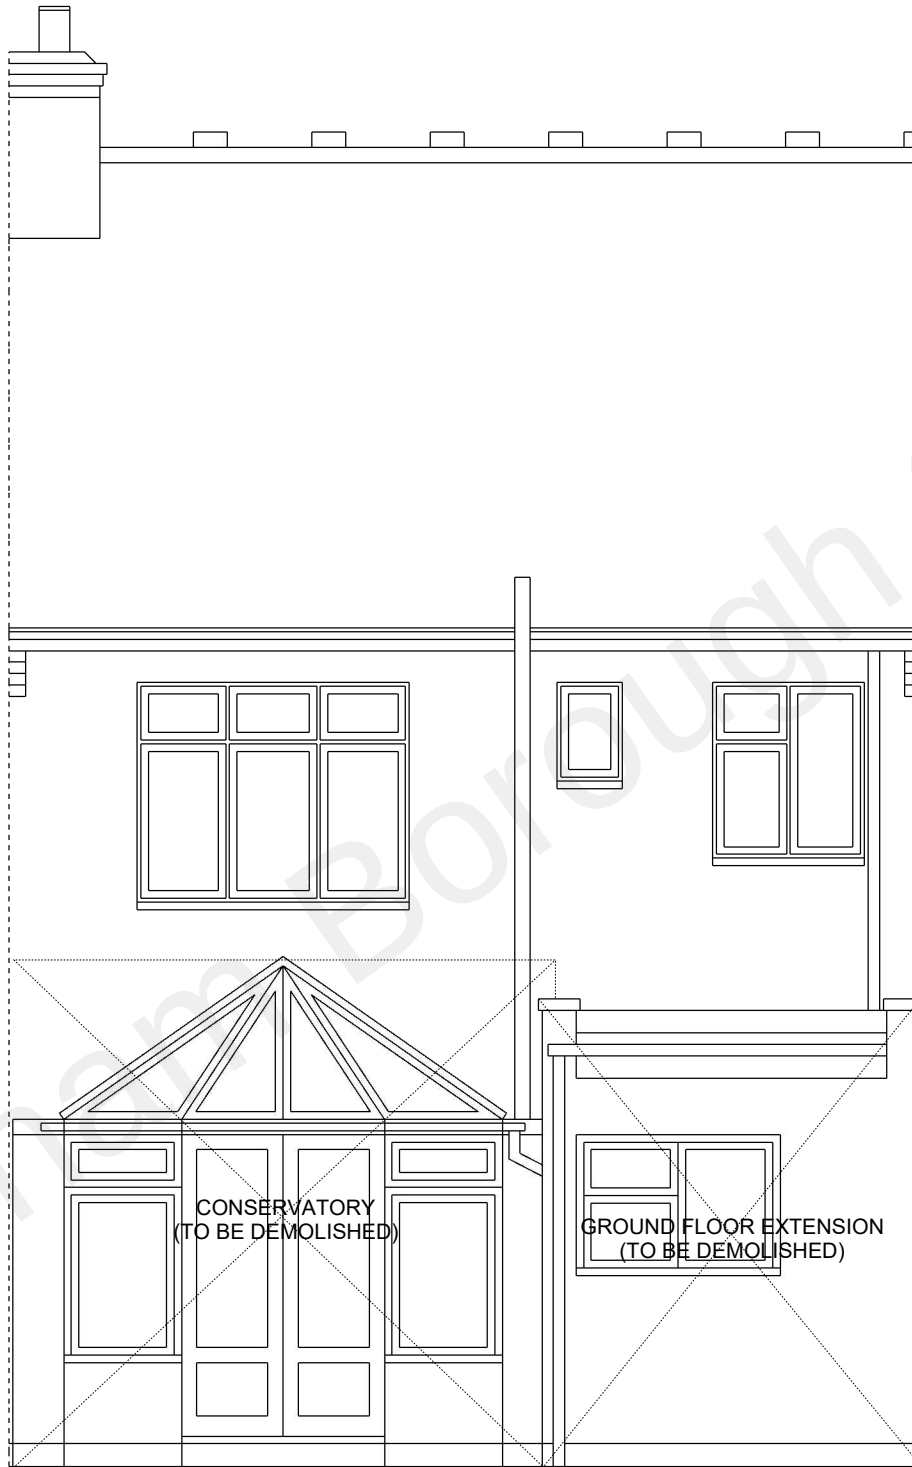

MR and MRS. D. MACKLEY

© COPYRIGHT 2021 STEVE BAKER ARCHITECT
Ordnance Survey. © Crown Copyright 2021. All rights reserved.
Supplied by UK Map Centre Licence number 100048957.

