




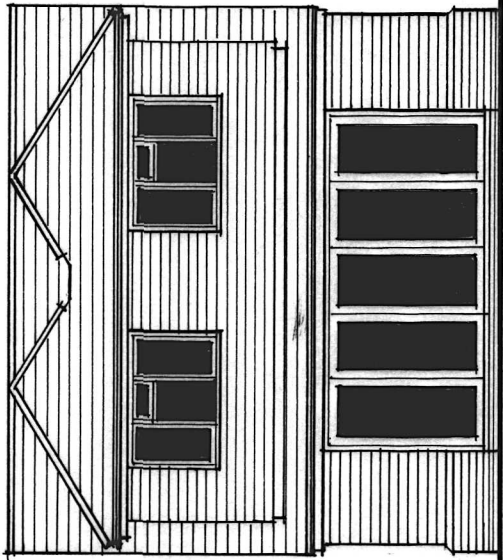


REAR ELEVATION.

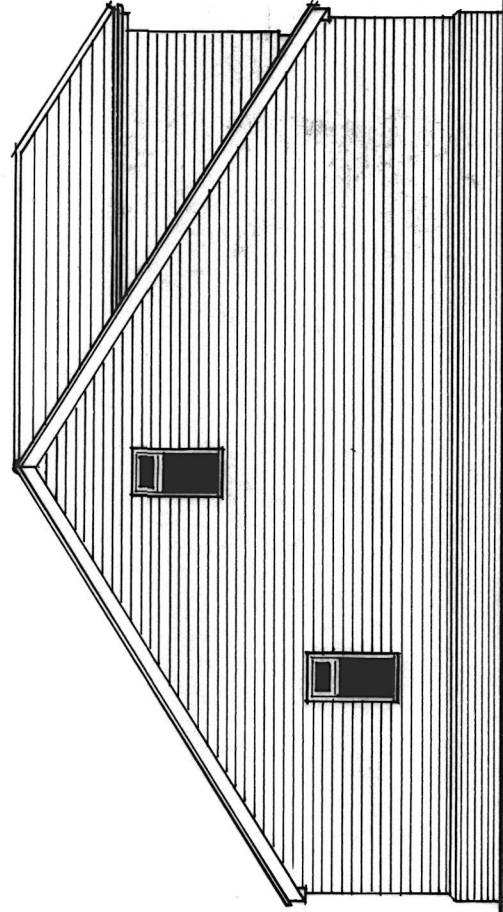


SIDE ELEVATION: STAIRCASE.

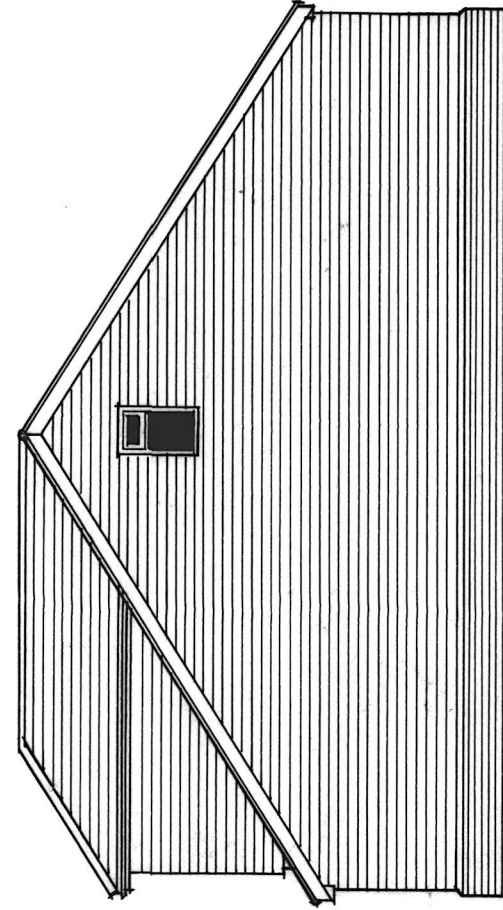


SIDE ELEVATION: KITCHEN.

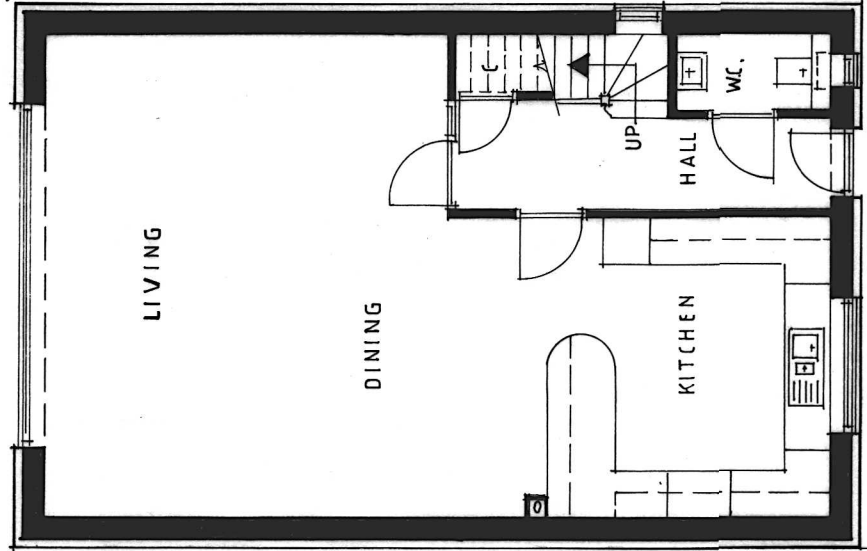


GROUND FLOOR PLAN.

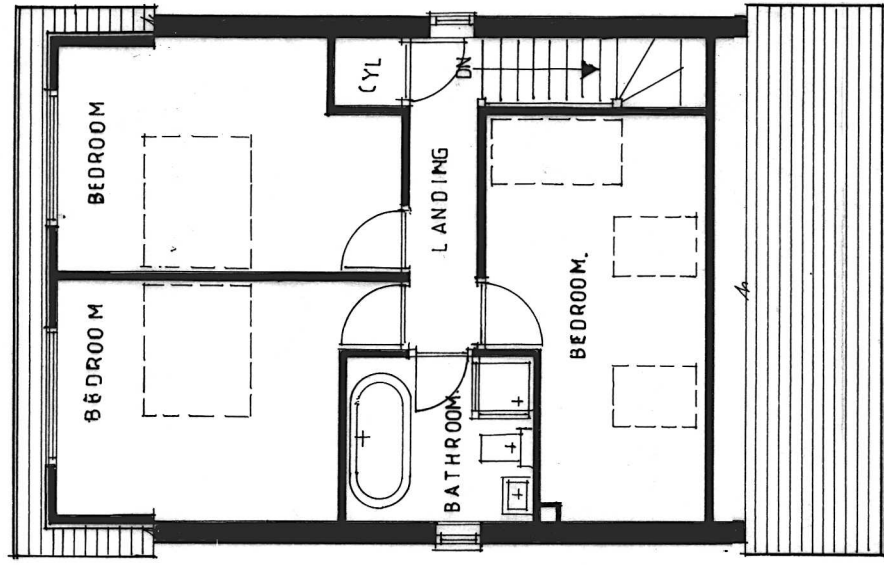



FIRST FLOOR PLAN.

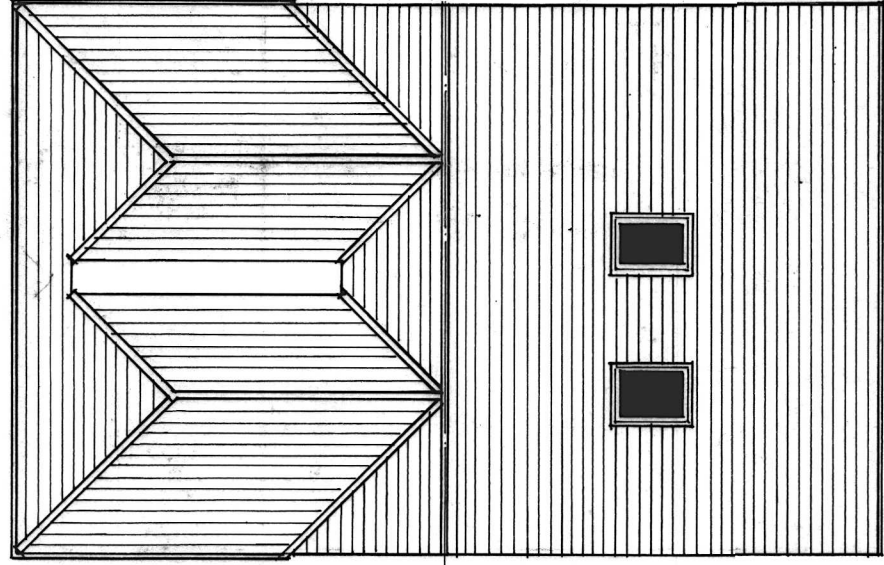

ROOF PLAN.

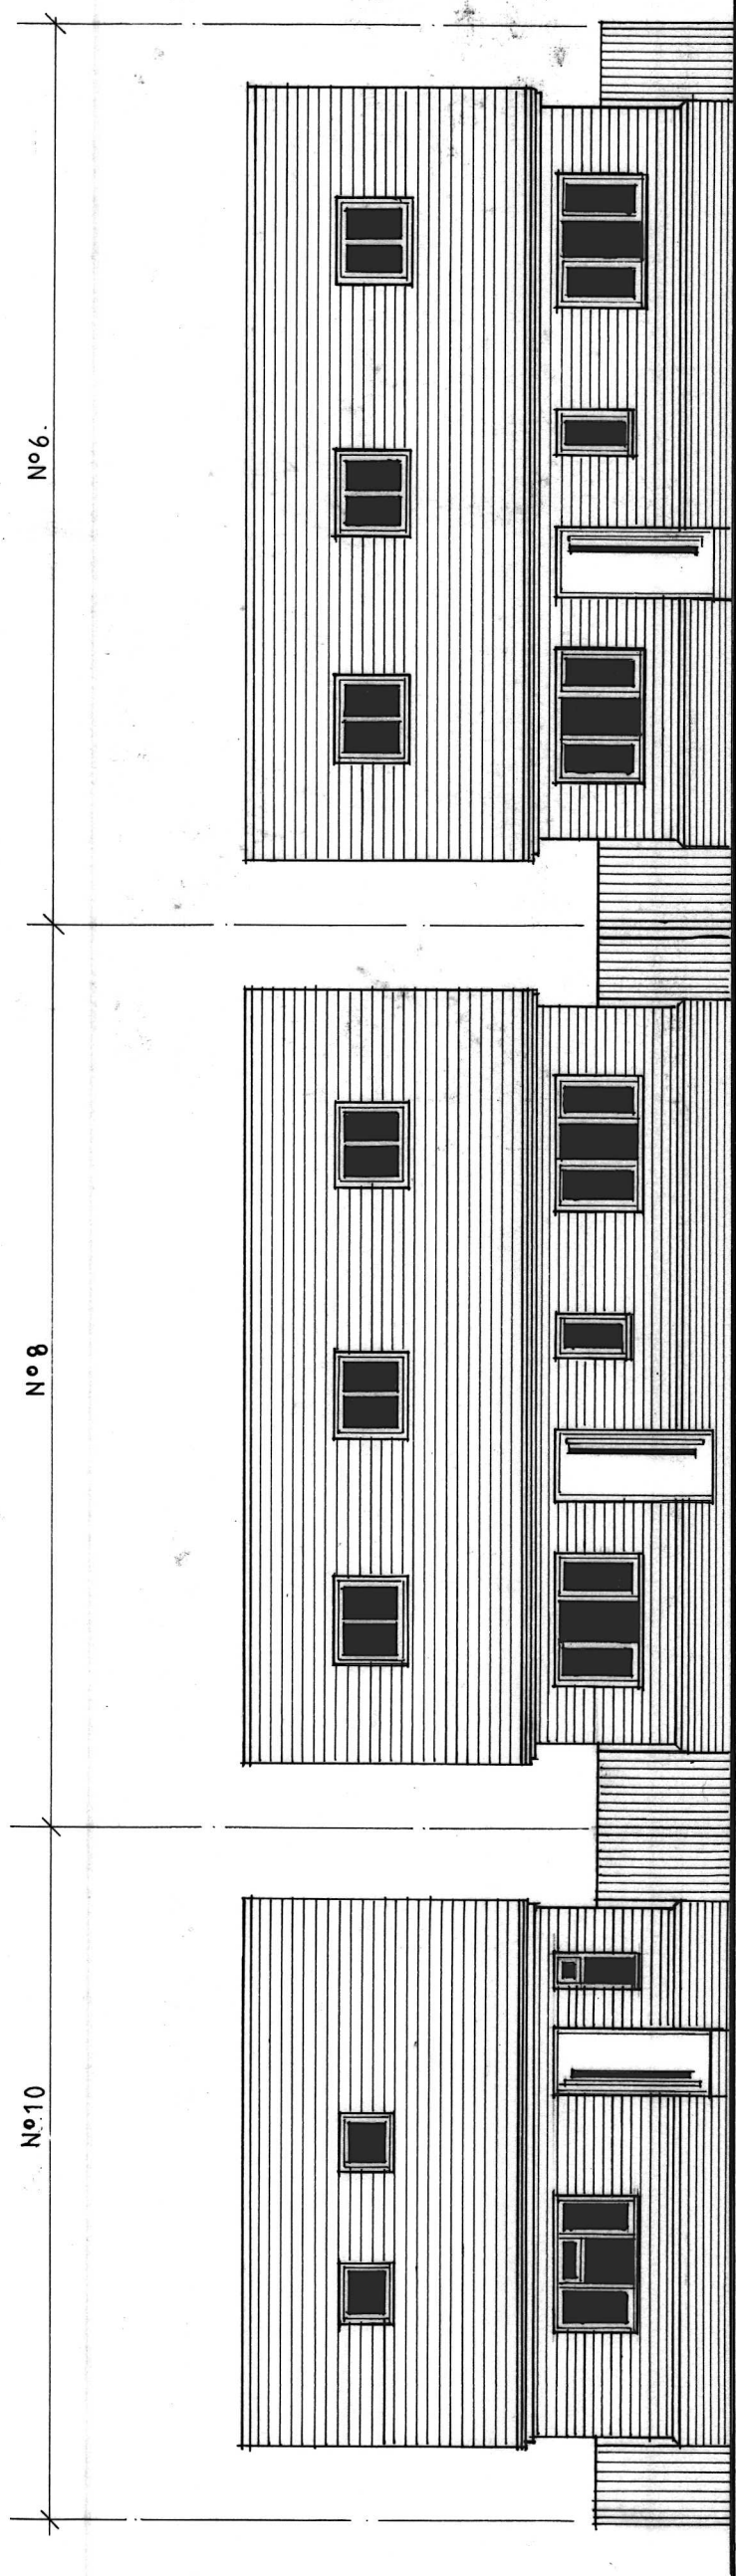

STREET ELEVATION: CASTLE LANE.

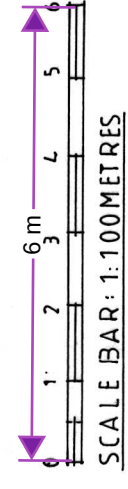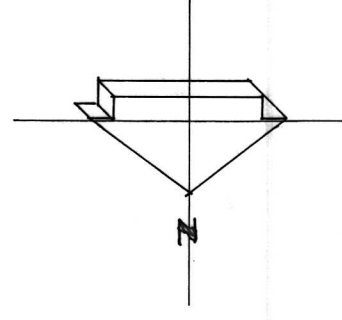

CLIENT	BESPOKE BUILDS LTD		
JOB	LAND ADJACENT NO8. CASTLE LANE ROCHESTER.		
DRG	PLANS & ELEVATIONS		
DATE	DEC 25	SCALE	1:100
JOB N°	25/50	DRG N°	P03,
		REV	
		DRG BY	ASB