

Bower Cottage, Cobham

Joinery Details

General Notes:

DRAWING PREPARED FOR PLANNING APPLICATION PURPOSES ONLY.

Only visible and accessible elements of the existing structure have been surveyed.

Drawing indicates general arrangement of the scheme and is not to be used as a constructional working drawing in any such way.

Any discrepancies are to be reported to the Architect immediately.

NOTES: FOR JOINERY

GENERAL:

DO NOT SCALE OFF THIS DRAWING.

Dimensions noted are structural dimensions and allowances should be made for any necessary finishes.

All dimensions to be checked on site prior to commencement of work.

DRAWINGS:

These details are to be read in conjunction with specification upon general layout plans.

DOORS:

All joinery to be constructed in first quality British Columbian Pine, good straight grained with a minimum of 18 growth rings per 25mm. All sills to be constructed in selected hardwood.

All joinery will be pressure treated following machining operations and prior to final construction.

Provide proprietary draft proofing strips to frames/sills/thresholds for draught exclusion. (NOT SHOWN ON DRAWINGS)

All timber for joinery items must be sourced from well-managed forests management suppliers and carry a FSC certificate.

JOINERY GENERALLY:


Joinery to BS 1186: Part2: 1988, BS 6100: Part 4: section 4.4: 1992, BS 8000: Part 5:1990 and BS EN 942: 1996.

DECORATIONS:


Supply joinery in primer finish only - 1st primer "Sikkens" microporous primer colour white.

To be finished by site contractor 2 cts "Sikkens" Onol primer.


2cts "Sikkens" Rubbol full gloss finish colour white. rub down between coats.

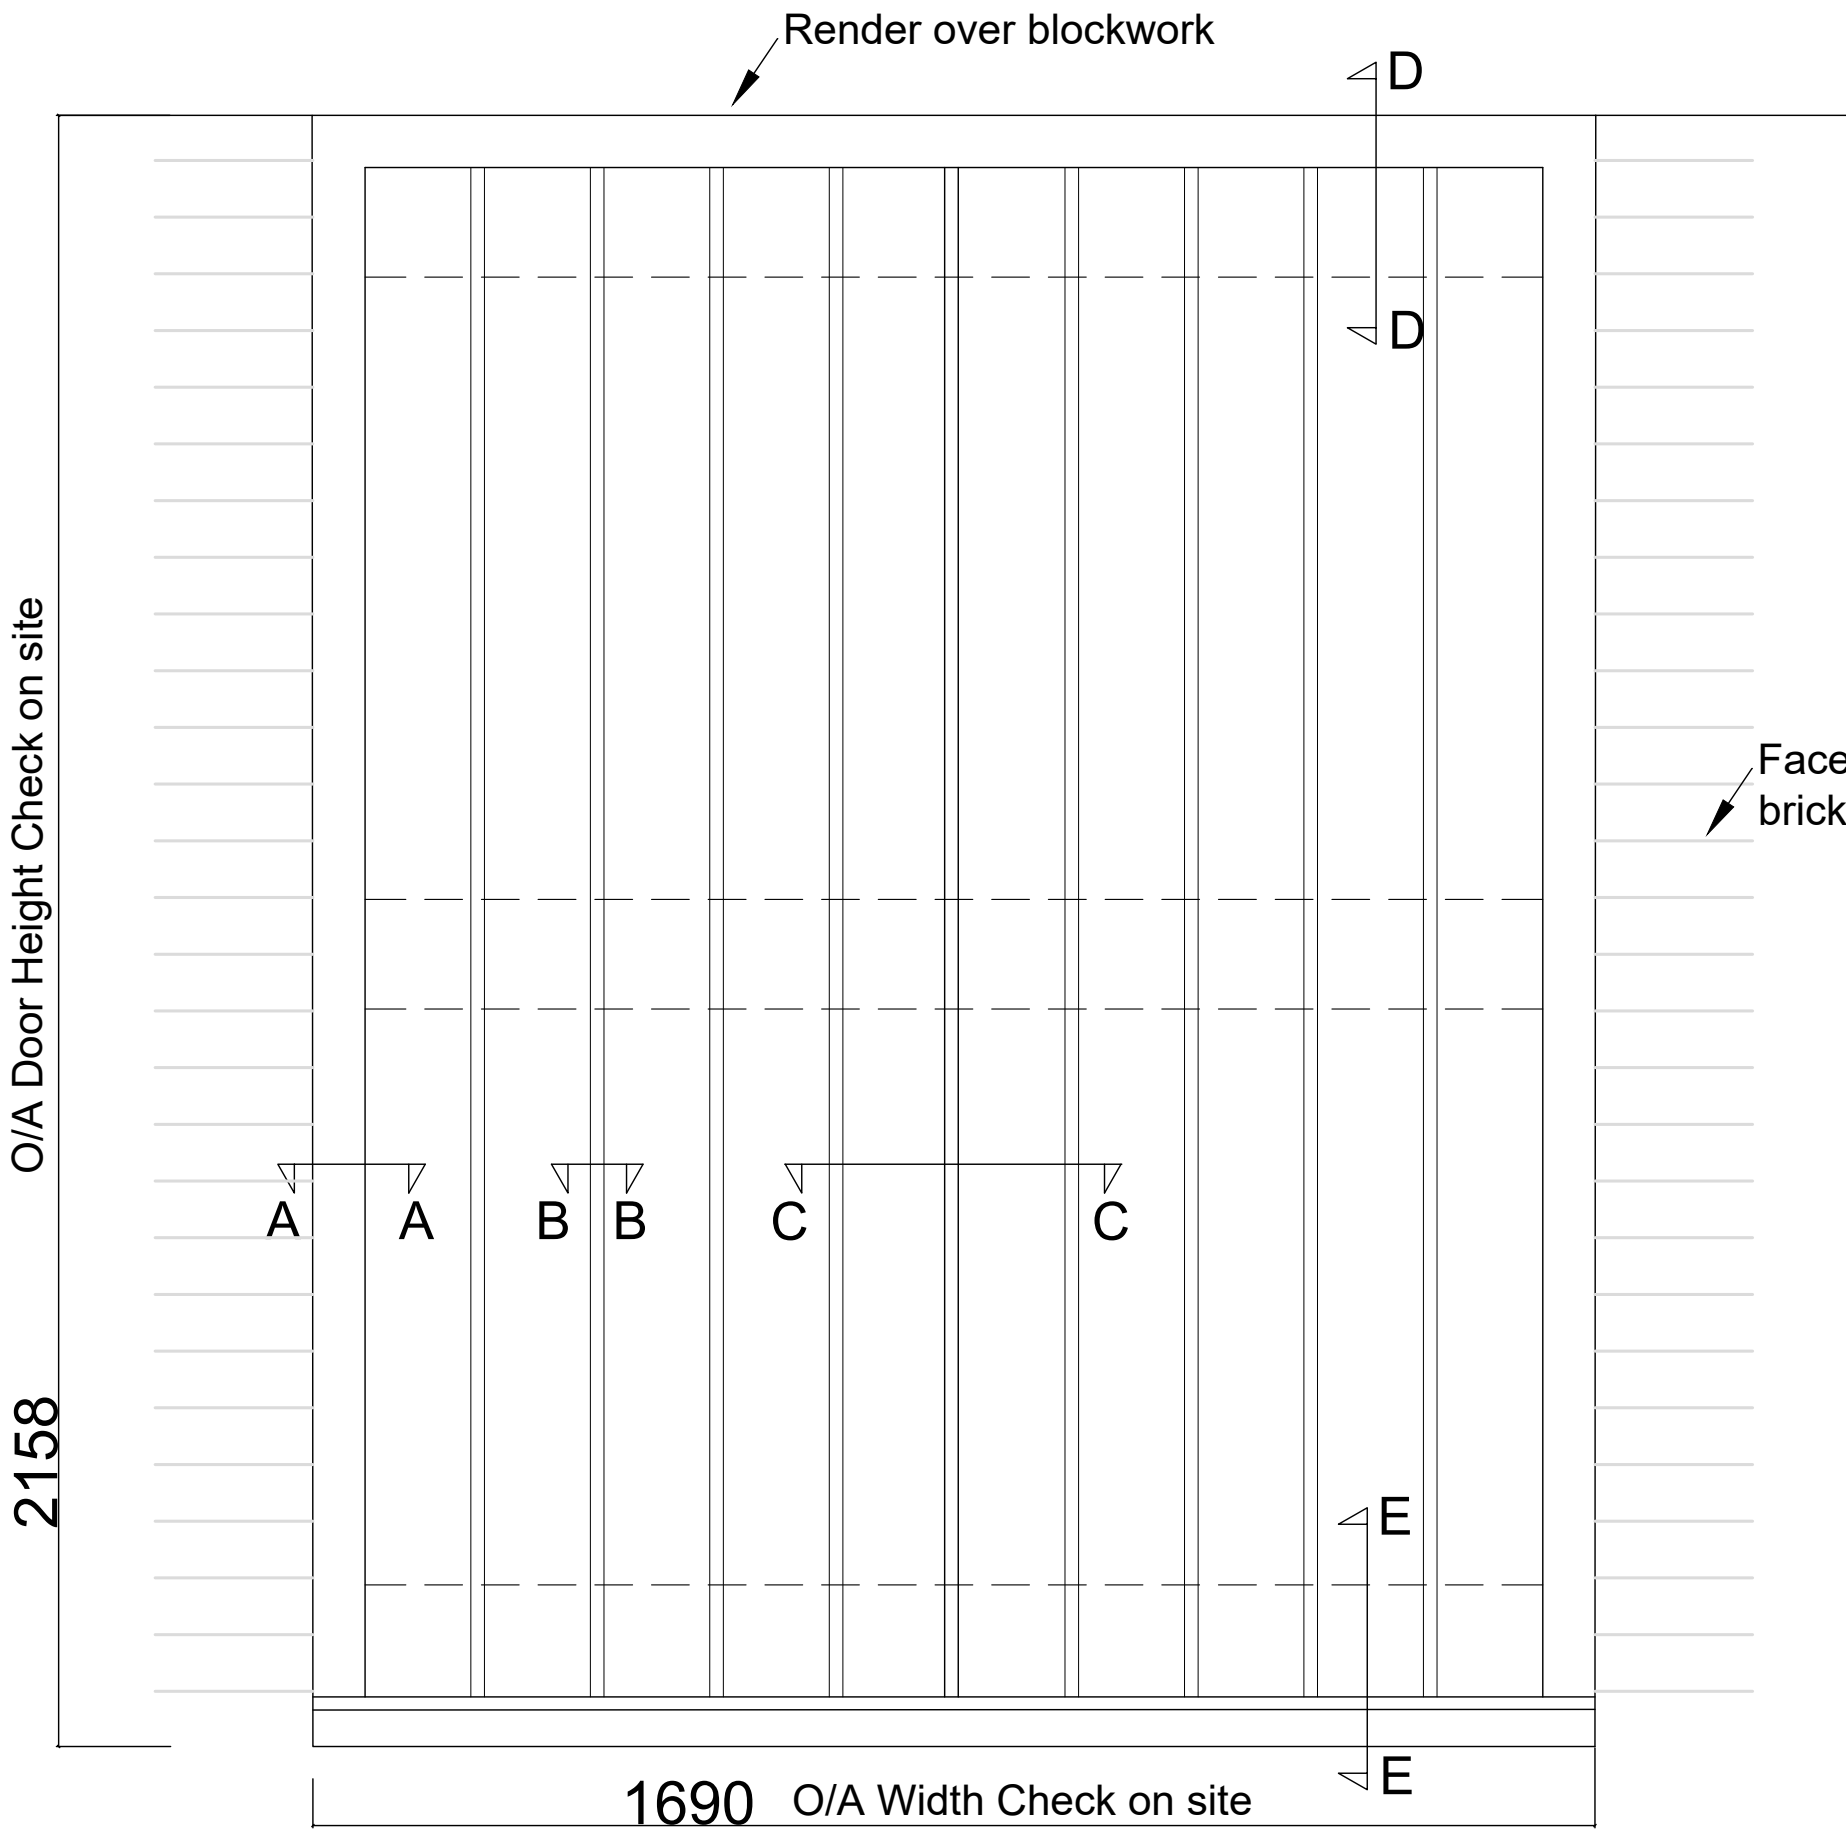



Elevation (Scale 1:10)

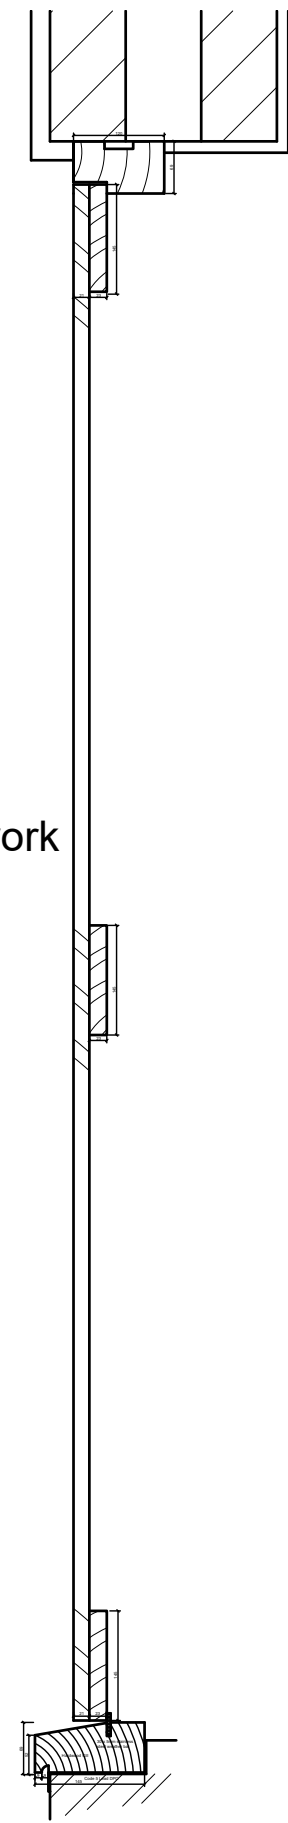

Section (Scale 1:10)

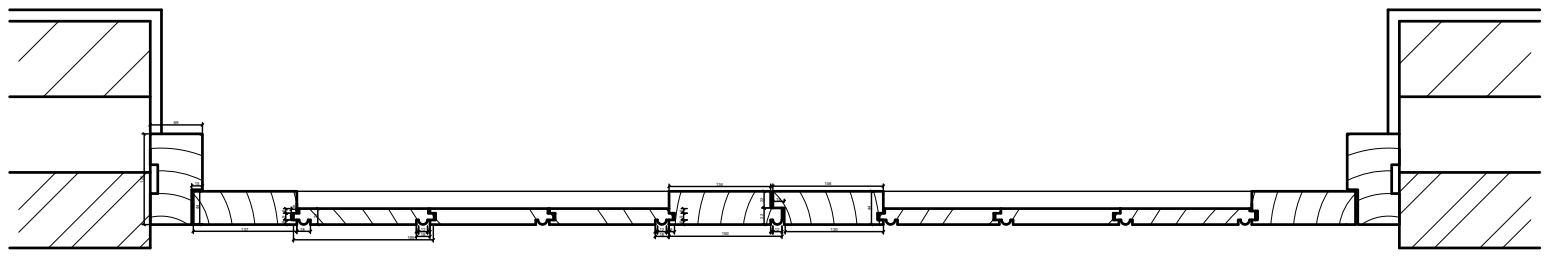

Plan (Scale 1:10)

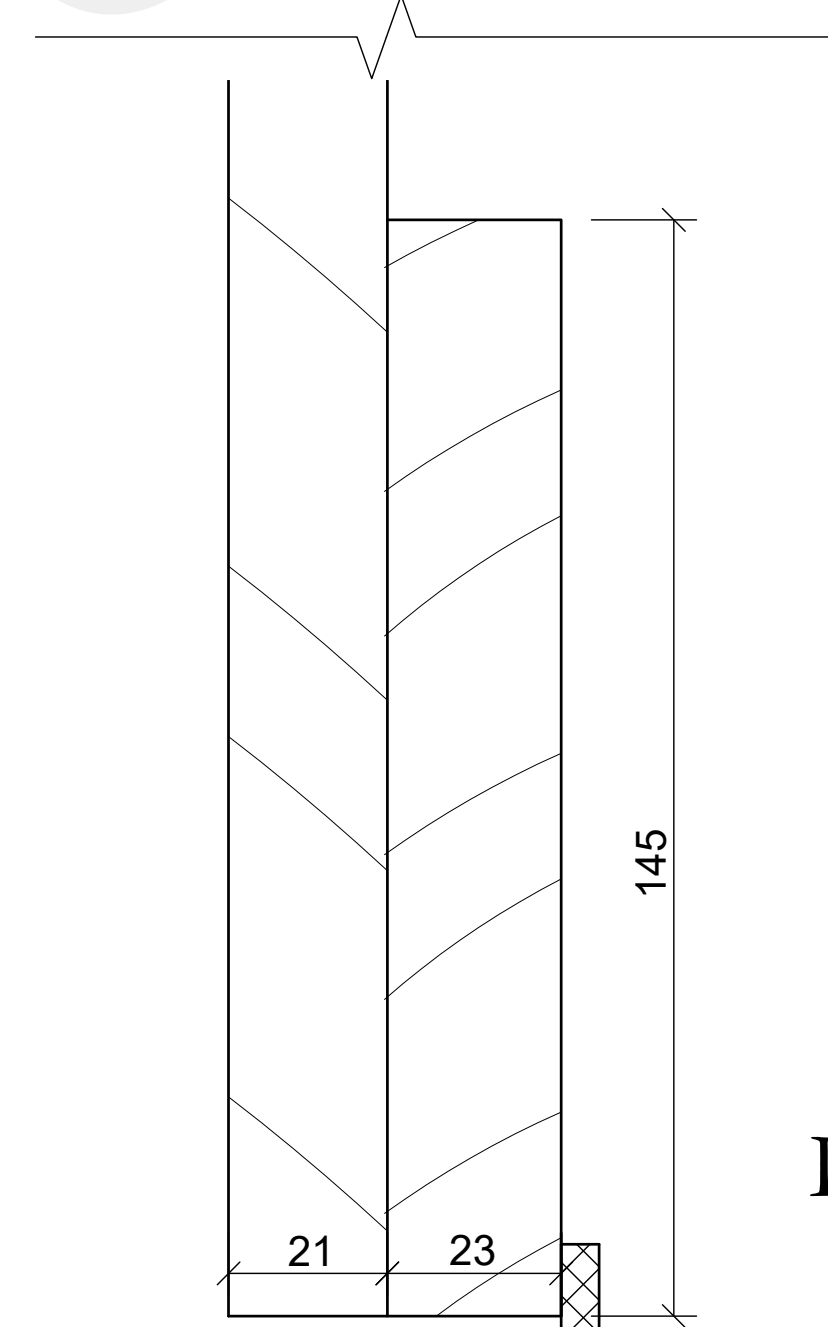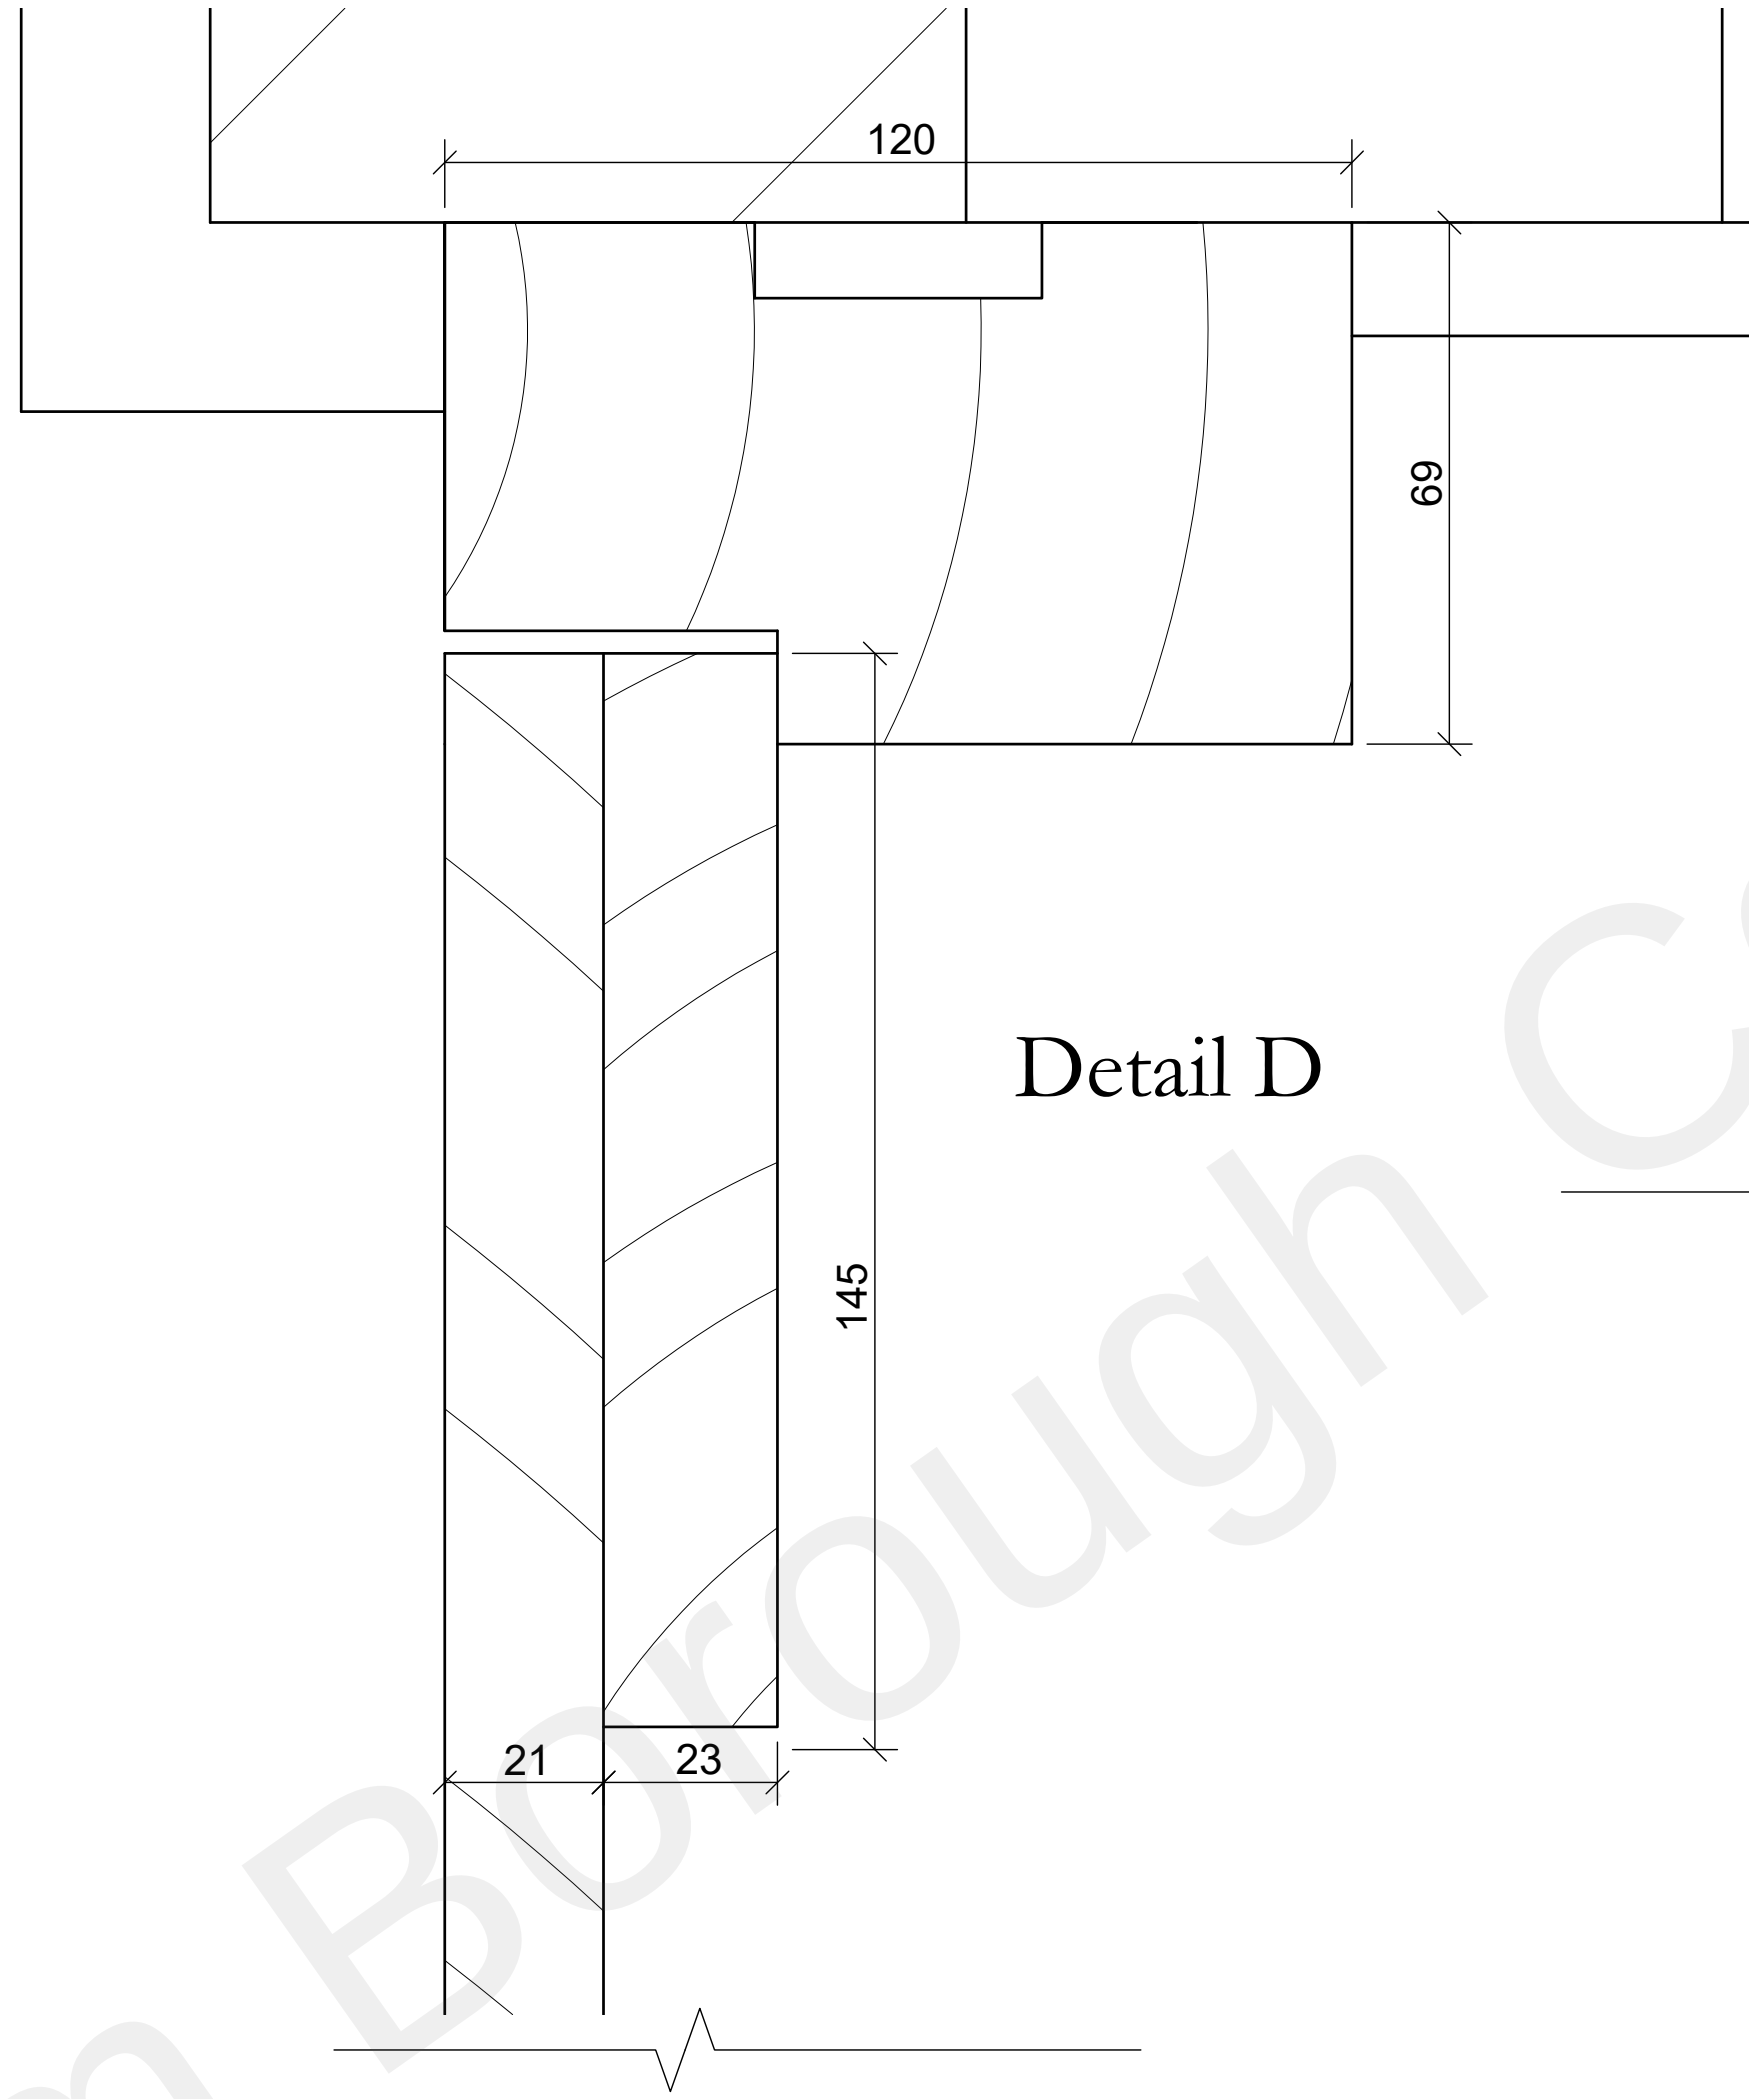

Scale Bar Scale 1:10



Scale Bar Scale 1:1

Joinery Details

Project:	Bower Cottage, Cobham
Client:	Mr & Mrs Saunders
Title:	Joinery Details - Vertically Boarded Doors
Drawing No.	BCC/21/J04
Scale:	1:10 & Full Sizes @ A1
Date:	June 2022
Drawn:	MB
Amendments:	

Anthony Swaine

ARCHITECTURE LTD

Conservation • Design Consultancy • Listed Buildings

Urban Design • Joinery Detailing • Traditional Shopfronts

The Bastion Tower · 16 Pound Lane · Canterbury · CT1 2BZ

Tel. (01227) 462680, Fax. (01227) 472743

Email: mail@anthonyswaine.co.uk

www.anthonyswaine.co.uk

This drawing and all information herein is copyright and remains the property of the Architect; prosecution could follow any breach of the copyright. This drawing is for guidance purposes only and/or for obtaining Local Authority consents. No responsibility will be taken by the Architect where clients and/or builders or persons proceed with the project without the supervisory services of the Architect, or who carry out works being deviations, variations, or who may guess, interpret, mislead without the Architect's authority or depart from the information as shown upon the said drawing. Wherever figured dimensions are given they are to be accepted in preference to scaled sizes. The Contractor is responsible for verifying all dimensions shown herein and for advising the Architect of any discrepancies before putting affected work in hand. No claims will be entertained for demolition, alteration or making good of any work which may be required by the Architect resulting from the Contractors failure to advise him of any such discrepancies.

