


Notes / Specification

- 1. DRAWINGS ARE FOR PLANNING PURPOSES ONLY.
- 2. ALL MEASUREMENTS WITHIN THIS DOCUMENT ARE FOR DESIGN PURPOSES ONLY TO DETERMINE BEAM SIZE.
- 3. THE BUILDER IS ADVISED TO DOUBLE CHECK MEASUREMENTS ON SITE AND REPORT ANY DISCREPENCIES TO THE DESIGN ENGINEER PRIOR TO ORDERING MATERIALS.
- 4. THE DESIGN ENGINEER DOES NOT ACCEPT ANY RESPONSIBILITY FOR MATERIALS INCORECTLY ORDERED.
- 5. DO NOT SCALE FROM THIS DRAWING
- 6. THESE DRAWINGS ARE THE COPYRIGHT OF RICHARD CAINE LIMITED
- 7. WORK SHALL NOT COMMENCE ON SITE UNTIL ALL STATUTORY APPROVALS HAVE BEEN RECEIVED

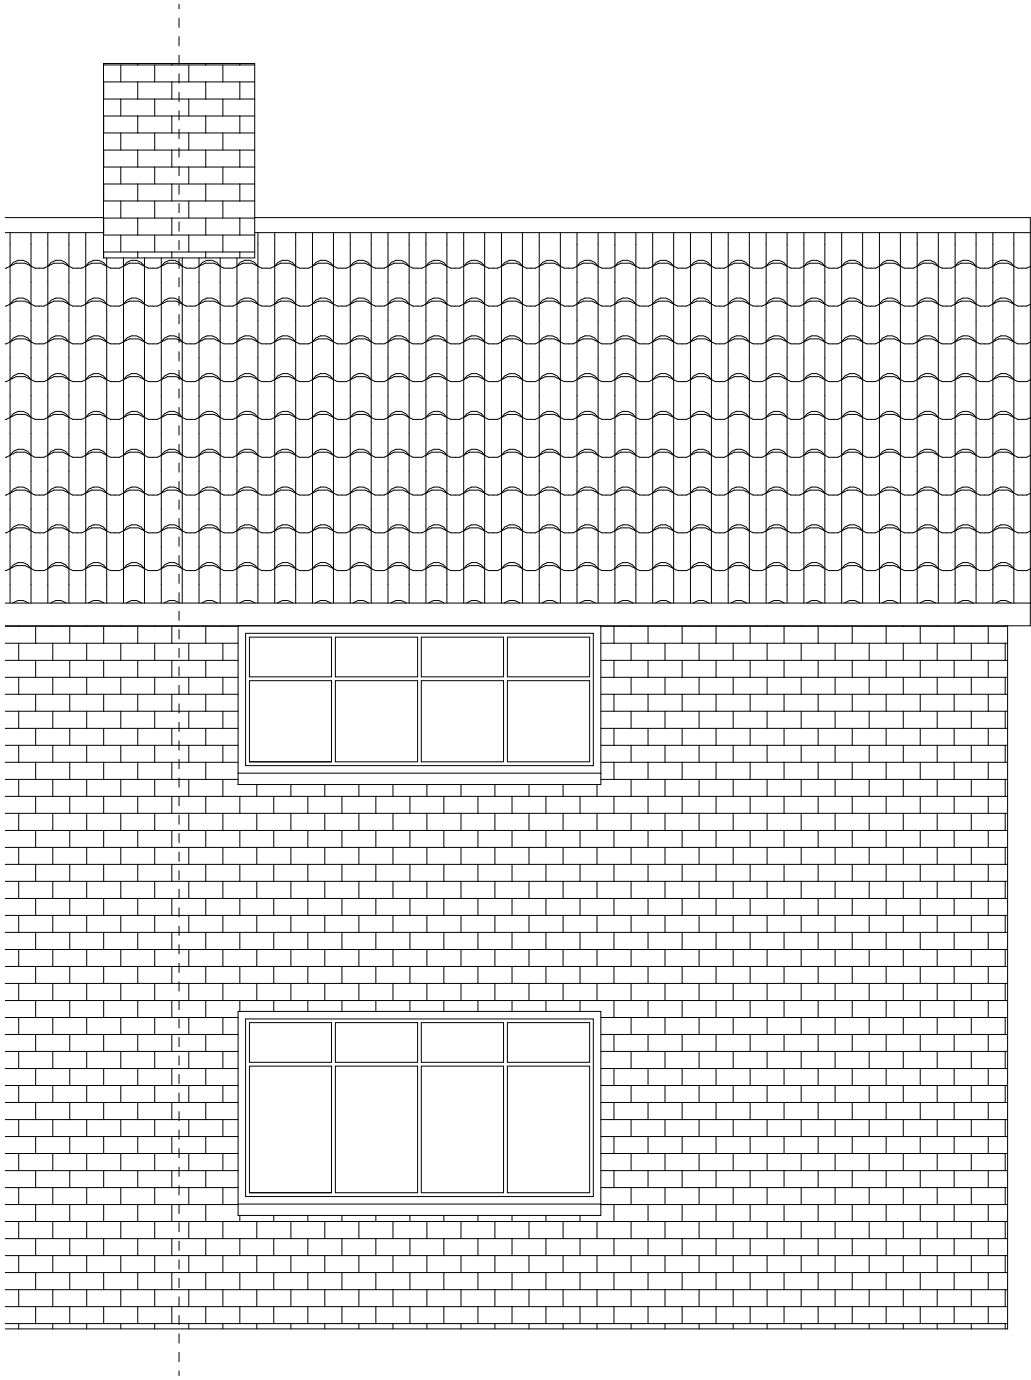


FRONT (SOUTH) ELEVATION




SIDE (EAST) ELEVATION



REAR (NORTH) ELEVATION

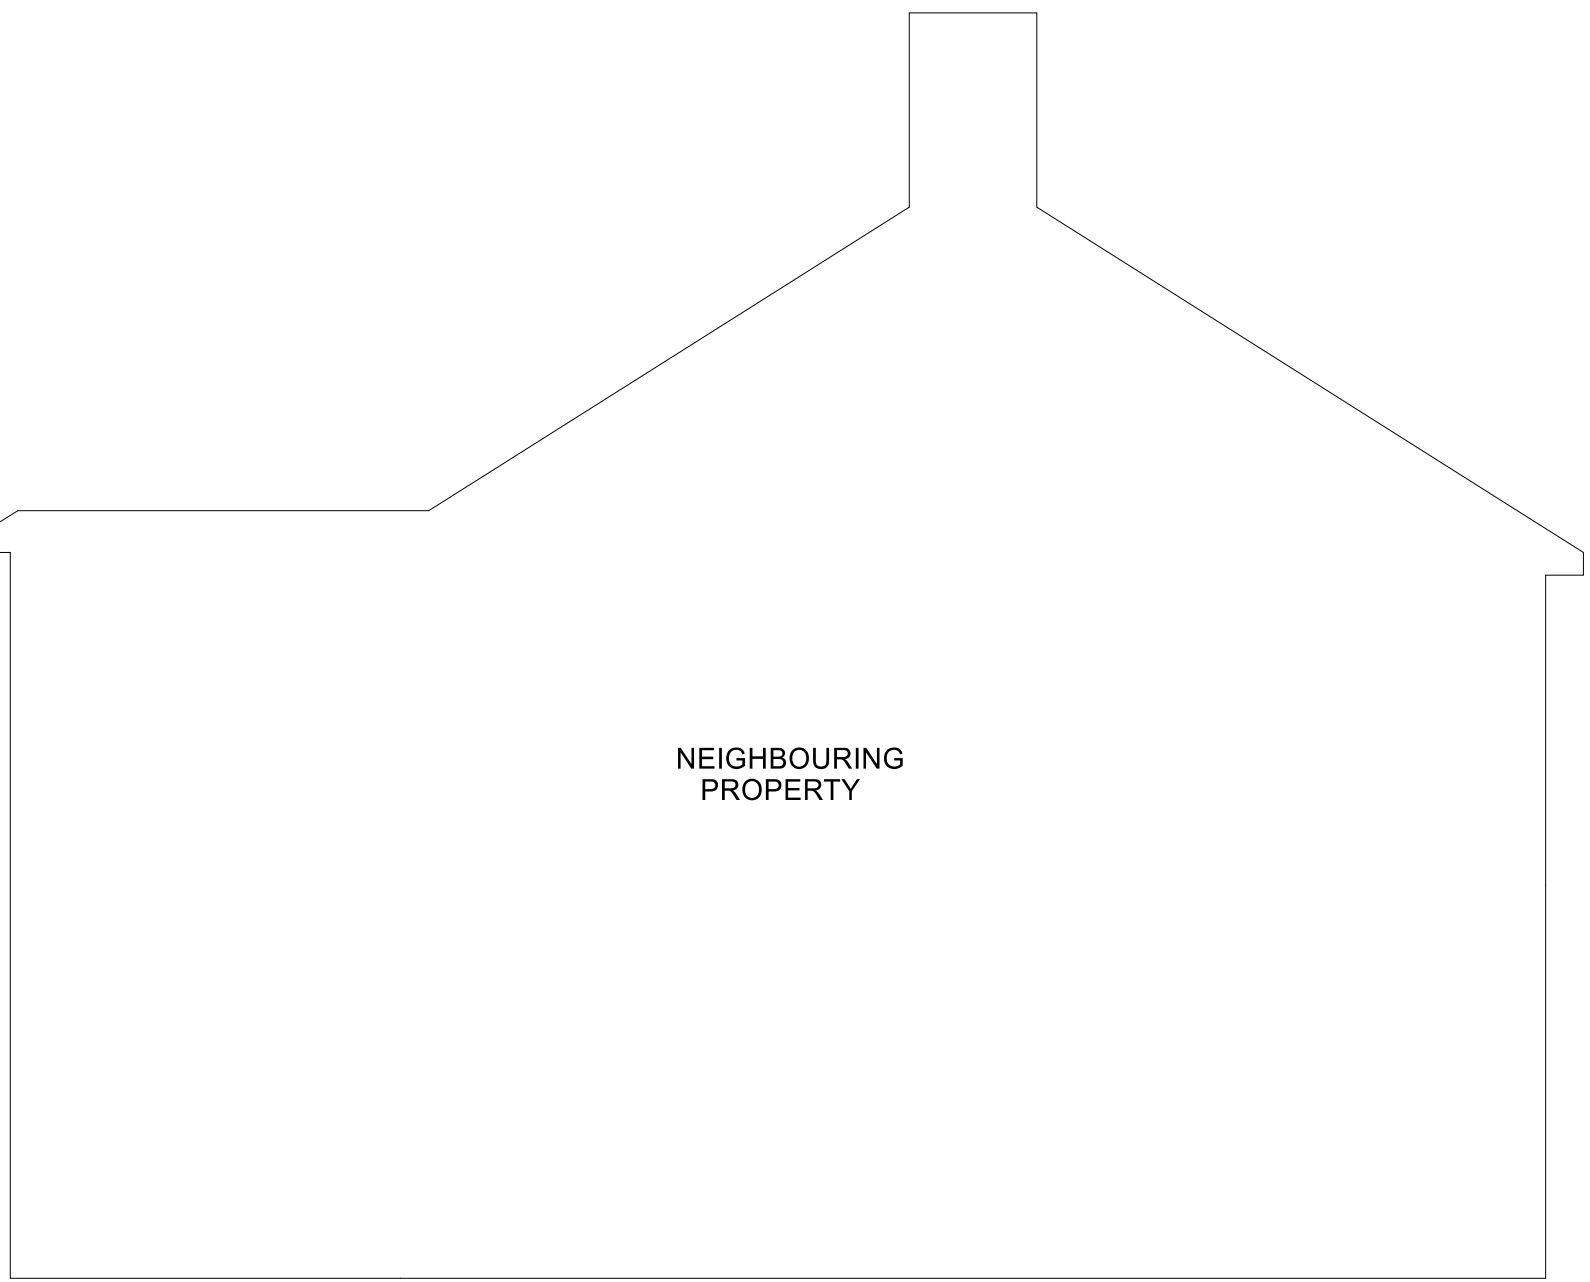

SIDE (WEST) ELEVATION

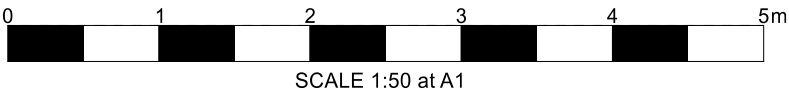

TBT DESIGN SERVICE 97 Primrose Drive, Aylesford, Kent, ME20 6EH T: 07916693573 E: designservice2017@outlook.com	
client 109 Cirrus Crescent Gravesend	
project Domestic Extension	
drawing title EXISTING Elevations	drawing no. 2081 EXISTING ELEVATIONS
drawing scales 1:50 - A1	RC
date APRIL 2023	
PLANNING	