



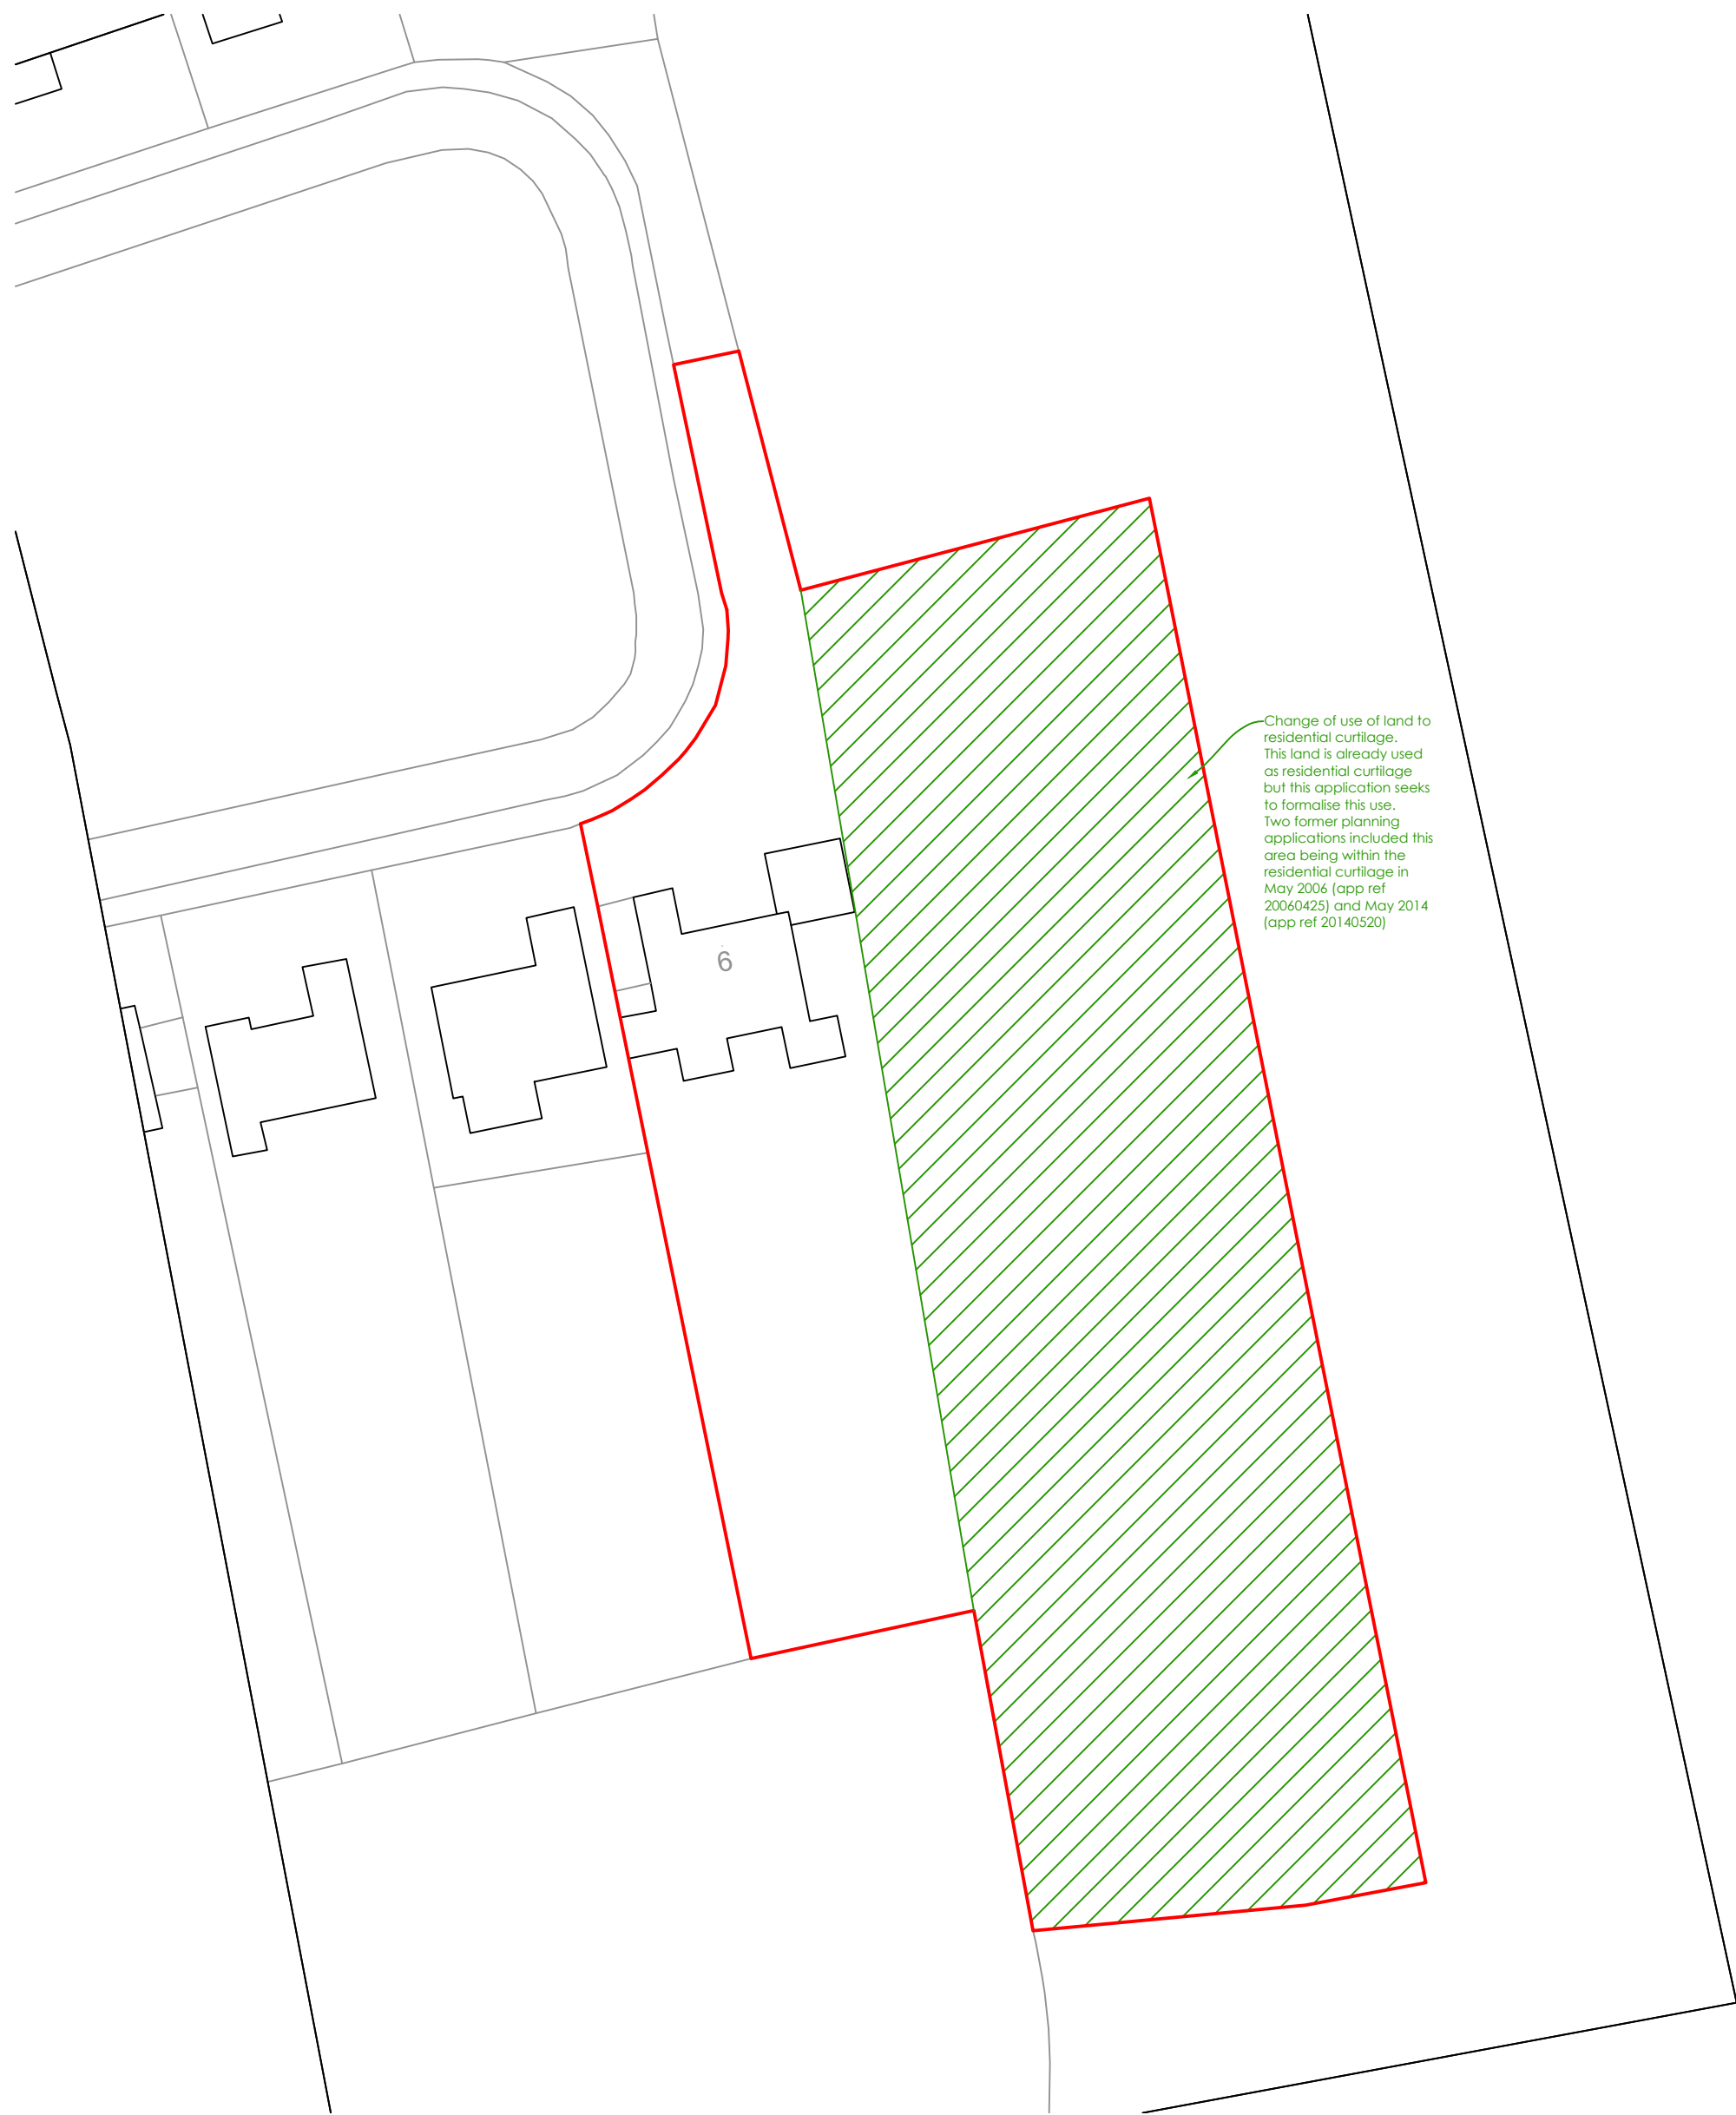

Change of use of land to residential curtilage. This land is already used as residential curtilage but this application seeks to formalise this use. Two former planning applications included this area being within the residential curtilage in May 2006 (app ref 20060425) and May 2014 (app ref 20140520)

Block plan
1:500

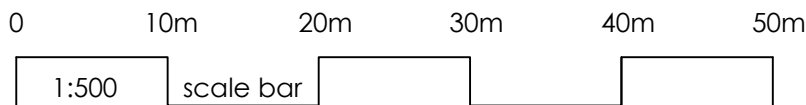

Construction (Design and Management) Regulations 2015. Virtually everyone involved in a construction project has legal duties under CDM 2015. See further information at www.HSE.gov.uk

Asbestos - get your property tested. Further information and your responsibilities can be found at www.HSE.gov.uk.

These plans are for identification purposes only. Do not scale from these plans - take measurements on site. All dimensions are approximations. This plan is for viewing at the scales indicated only. This plan is suitable for planning permission purposes.

Revision	Description	Date

SAMUEL MOSS LTD

01322 408573 / 07796 454747
office@samuelmossLtd.co.uk
www.samuelmossLtd.co.uk

Client: Mr Yershov

Project: 9 Warren View, Shorne,
DA12 3EJ

Title: Proposed block plan

Date: May 2023	Scale: @ A1	Drawn: SM	Plan no: SM389.22	Revision
-------------------	----------------	--------------	----------------------	----------