
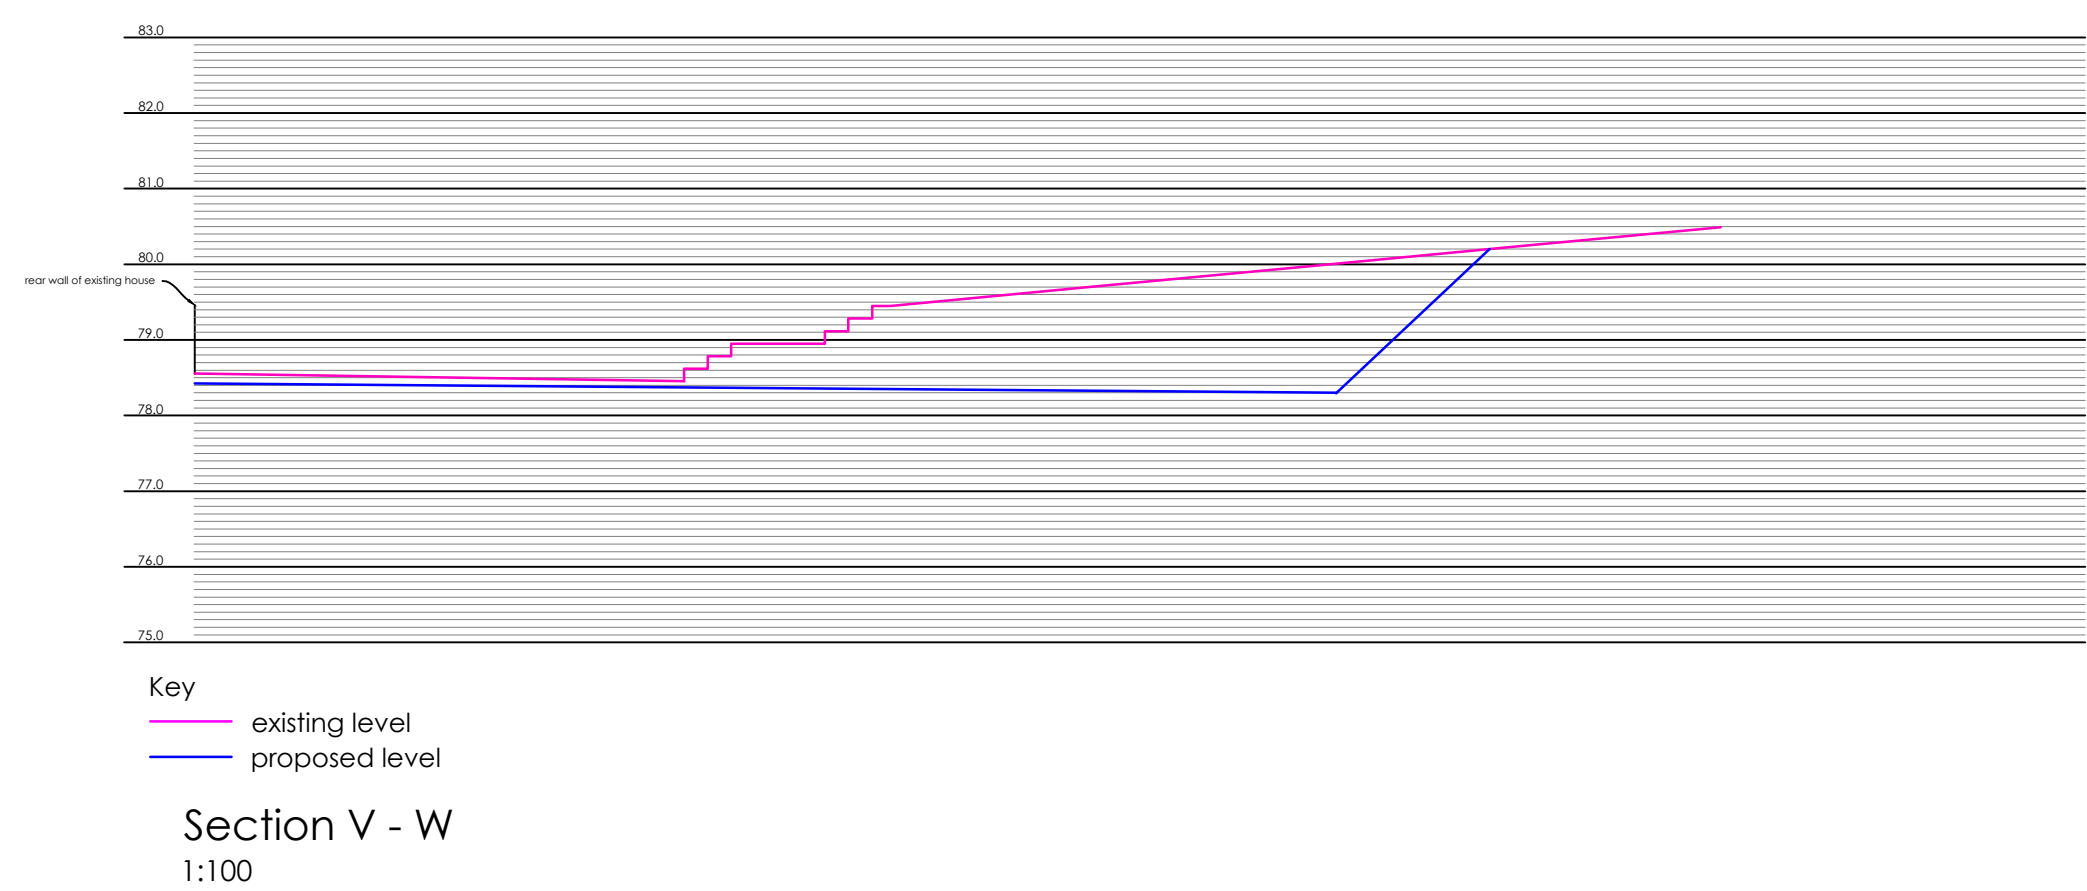


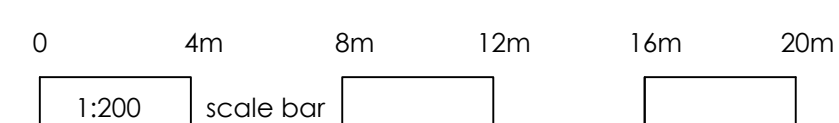

Construction (Design and Management) Regulations 2015. Virtually everyone involved in a construction project has legal duties under CDM 2015. See further information at www.HSE.gov.uk Asbestos – get your property tested. Further information and your responsibilities can be found at www.HSE.gov.uk. These plans are for identification purposes only. Do not scale from these plans – take measurements on site. All dimensions are approximations. This plan is for viewing at the scales indicated only. This plan is suitable for planning permission purposes. Topographical plan undertaken by RL Surveys and proposed edited by Samuel Moss Ltd			
Revision	Description	Date	
SAMUEL MOSS LTD 01322 408573 / 07796 454747 office@samuelmossLtd.co.uk www.samuelmossLtd.co.uk			
Client: Mr Yershov			
Project: 9 Warren View, Shorne, DA12 3EJ			
Title: Existing and proposed topographical plan and sections			
Date: May 2023	Scale: @ A1	Drawn: SM	Plan no: SM389.21
			Revision