


BLOCK PLAN 1:500

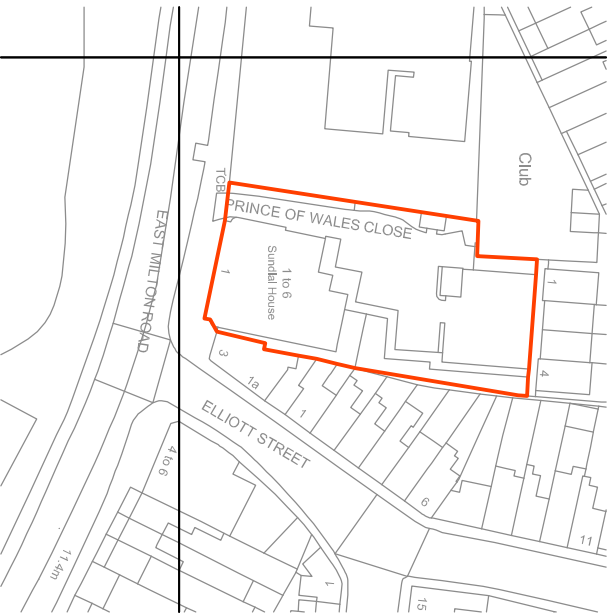

LOCATION PLAN 1:1250

© THE CONTENTS OF THIS DRAWING REMAIN THE SOLE PROPERTY OF WELLSFIELD ASSOCIATES AND MUST NOT BE COPIED OR REPRODUCED WITHOUT PRIOR PERMISSION.

FULL SURVEY NOT CARRIED OUT, DRAWING PRODUCED USING INFORMATION SUPPLIED BY THE CLIENT

Wellsfield Associates

York House
Walsingham Drive
Rushmore, Essex.
SS6 7JL
Mob No 07766 221958

dave@wellsfieldassociates.co.uk

project

CO-OP SUPERMARKET
1-2 EAST MILTON ROAD
GRAVESEND
KENT
DA12 2JL

O S EXTRACT

date MAY 23 drawn C.J.J.

scale 1:1250, 500 @A3 drg no. 3807.11