

GENERAL NOTES

ALL INTERIOR DIMENSIONS INCLUDING CEILING HEIGHTS ARE TAKEN TO AND FROM FINISHED SURFACES UNLESS OTHERWISE STATED. ALL LEVELS AND DIMENSIONS MUST BE CHECKED ON SITE. ANY DISCREPANCIES WITH THE INFORMATION DEPICTED IN THIS DRAWING MUST BE REPORTED IN WRITING. RESPONSIBILITY CANNOT BE ACCEPTED FOR ALTERATIONS MADE TO THIS DRAWING WITHOUT PRIOR PERMISSION.
THIS DRAWING MUST NOT BE PHOTOCOPIED, SCALED OR REPRODUCED OTHERWISE SCALE ACCURACY CANNOT BE GUARANTEED. THIS DRAWING SHOULD NOT BE USED IN ANY CIRCUMSTANCES FOR ANY STRUCTURAL CALCULATION OR BUILDING CONSTRUCTION / DEMOLITION WORK.

SURVEY GRID

PLEASE NOTE THAT GRID SHOWN ON THIS DRAWING IS AS FOLLOW

- ARBITRARY
- ARBITRARY BUT APPROXIMATELY RELATED TO GRID NORTH
- BEST FIR TO ORDNANCE SURVEY DIGITAL DATA
- ORDNANCE SURVEY NATIONAL GRID USING GPS

LEVELS AND HEIGHTS

- AS ARCH SPRINGER HEIGHT
- AH ARCH HEAD HEIGHT
- B BEAM SOFFIT HEIGHT
- C CEILING SOFFIT HEIGHT
- D DOOR HEAD HEIGHT
- FL FLOOR LEVEL
- P PLINTH HEIGHT
- S SOFFIT HEIGHT
- T TRUNKING HEIGHT
- WS WINDOW SILL HEIGHT
- WH WINDOW HEAD HEIGHT

PLEASE NOTE: ALL HEIGHTS TAKEN FROM FLOOR/LANDING UNLESS OTHERWISE STATED.


DATUM: ARBITRARY

DESCRIPTION - N/A


N/A

ABBREVIATIONS (Where Applicable)


AB	AIR BRICK	OH	OVERHEAD
ACU	AIR CONDITIONING UNIT	PLT	PAVEMENT LIGHT
BOL	BOLLARD	R	RADIATOR
BRW	BRICK WALL	RG	ROAD GULLY
BT	BRITISH TELECOM	RH	RADIATOR HOUSING
CATV	CABLE TELEVISION COVER	RNB	ROAD NAME BOARD
CE	CLEANING EYE	RS	ROAD SIGN
CL	COVER LEVEL	RW	RETAINING WALL
CPS	CONC. PAVING SLABS	RWP	RAINWATER PIPE
DP	DOWN PIPE	SC	STOP COCK
ECP	ELECTRIC CABLE PIT	SG	SECONDARY GLAZING
EP	ELECTRICITY POLE	SV	STOP VALVE
FH	FIRE HYDRANT	T	TRUNKING
G	GULLY	TIC	TELECOM INSPECTION COVER
GSC	GAS STOP COCK	TDO	TRAP DOOR OVER
GV	GAS VALVE	TLT	TRAFFIC LIGHT
HWC	HOT WATER CYLINDER	TP	TELEGRAPH POLE
HTR	HEATED TOWEL RAIL	TPS	TACTILE PAVING SLABS
IC	INSPECTION COVER	UTL	UNABLE TO LIFT
LP	LAMP POST	V	VENT
MH	MAN-HOLE	VP	VENT PIPE
MKR	MARKER	W	WINDOW
NB	NOTICE BOARD	WM	WATER METER
NFI	NO FURTHER INFORMATION	WP	WASTE PIPE

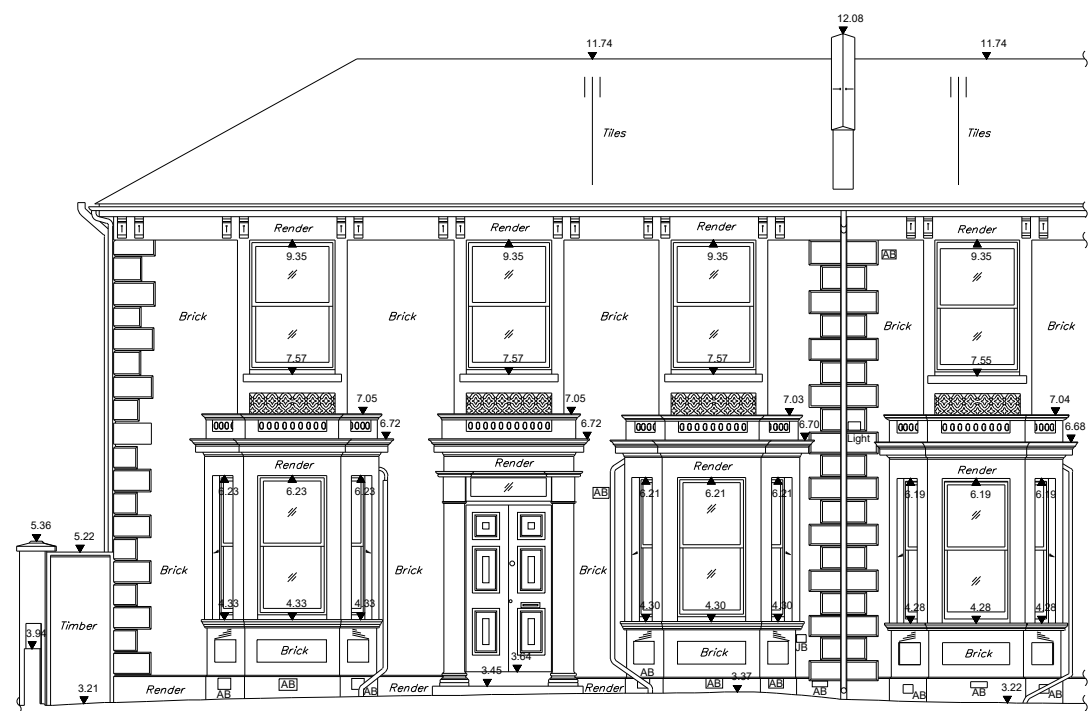

ELEVATION 1

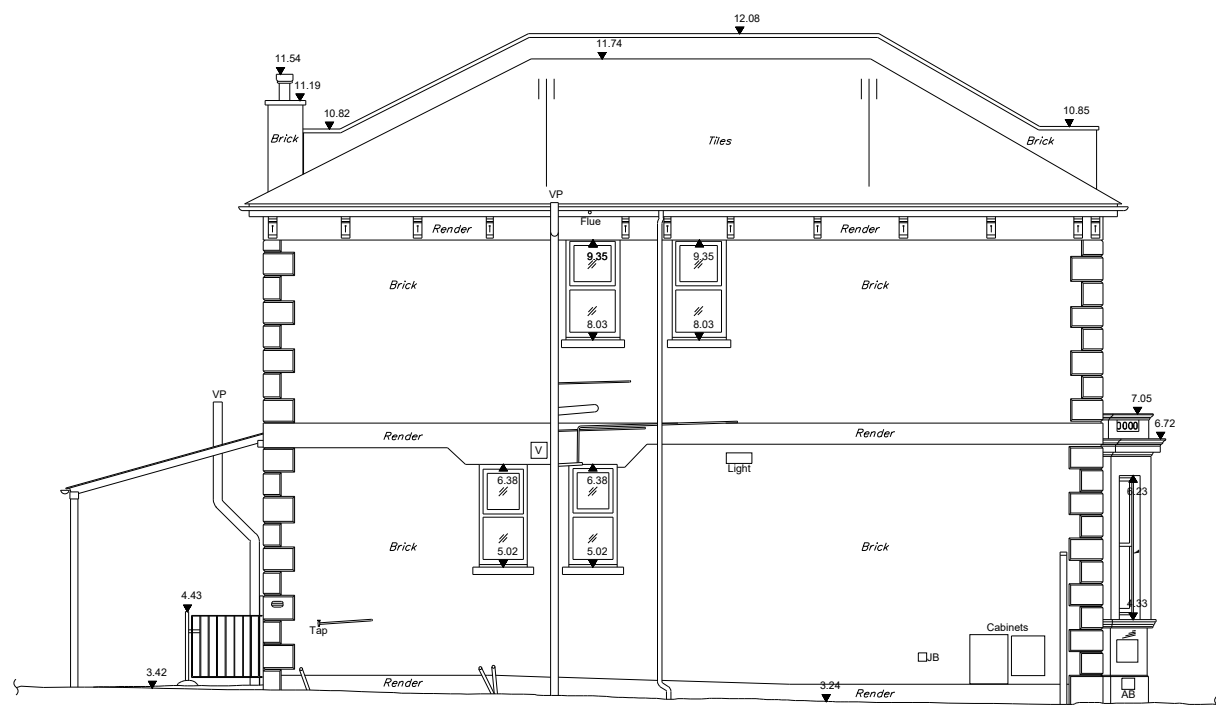

ELEVATION 2

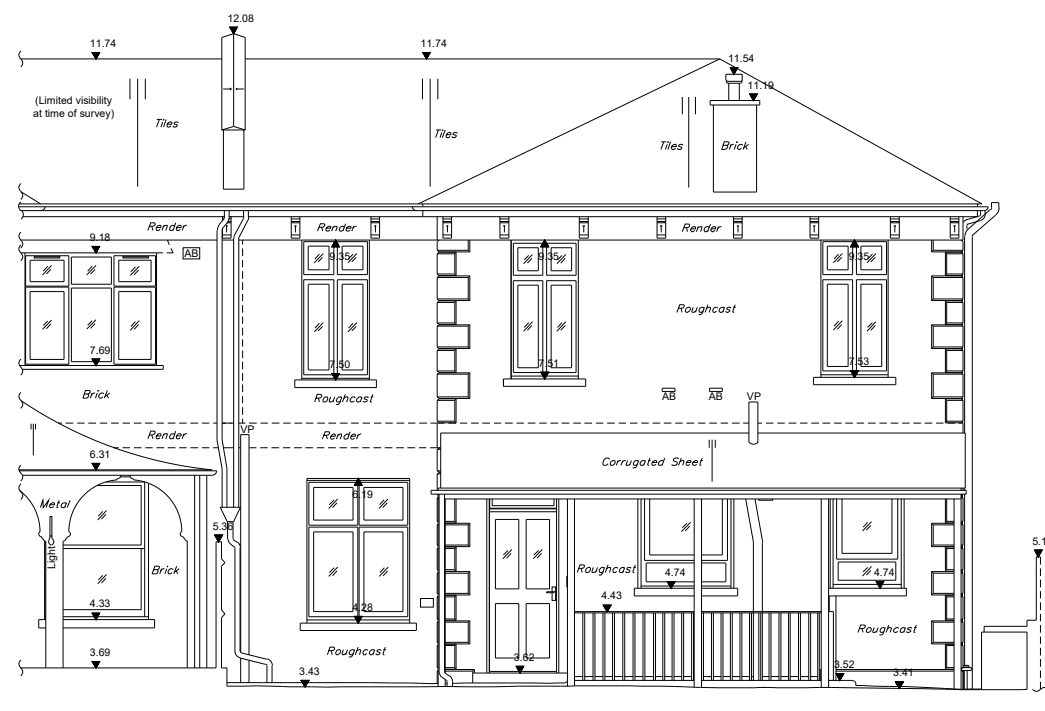

ELEVATION 3

	SURVEY STATION		BENCHMARK
	LEVEL POSITION		FOUL WATER
	TELECOM OVERHEAD		SURFACE WATER
	POWER OVERHEAD		COMBINED WATER
	GAS		
	UNKNOWN SERVICES		
	CHANGE OF SURFACE		WELL
	DROP KERB		BUILDING FACE
	FENCE		OVERHEAD FEATURE
	VEGETATION		TREE
	TREE CANOPY		DOUBLE GATE
	SINGLE GATE		STEP UP
	SLOPE		ANGLED FACE
	ARCHED CEILING		SLOPING MASONRY
	FLOODING/DRAINAGE DIRECTION		ELEVATION MARKER
	SLOPING CEILING		ELECTRICAL SOCKET
	SECTION MARKER		LIGHT
	ELECTRICAL SOCKET		EMERGENCY LIGHTING
	LIGHT		RADIATOR
	EMERGENCY LIGHTING		SMOKE DETECTOR
	RADIATOR		

CLIENT




PROJECT TITLE

30 OVERCLIFFE,
GRAVESEND, DA11 0EH

DRAWING TITLE

ELEVATIONS

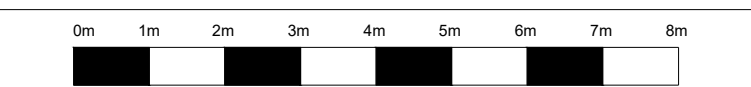

SCALE 1:100

SCALE	SIZE	DRAWING
1:100	A1	100638
DRAWN	CHECKED	DATE
DO	FW	DEC 2025

MISURA
GEOSPATIAL

