




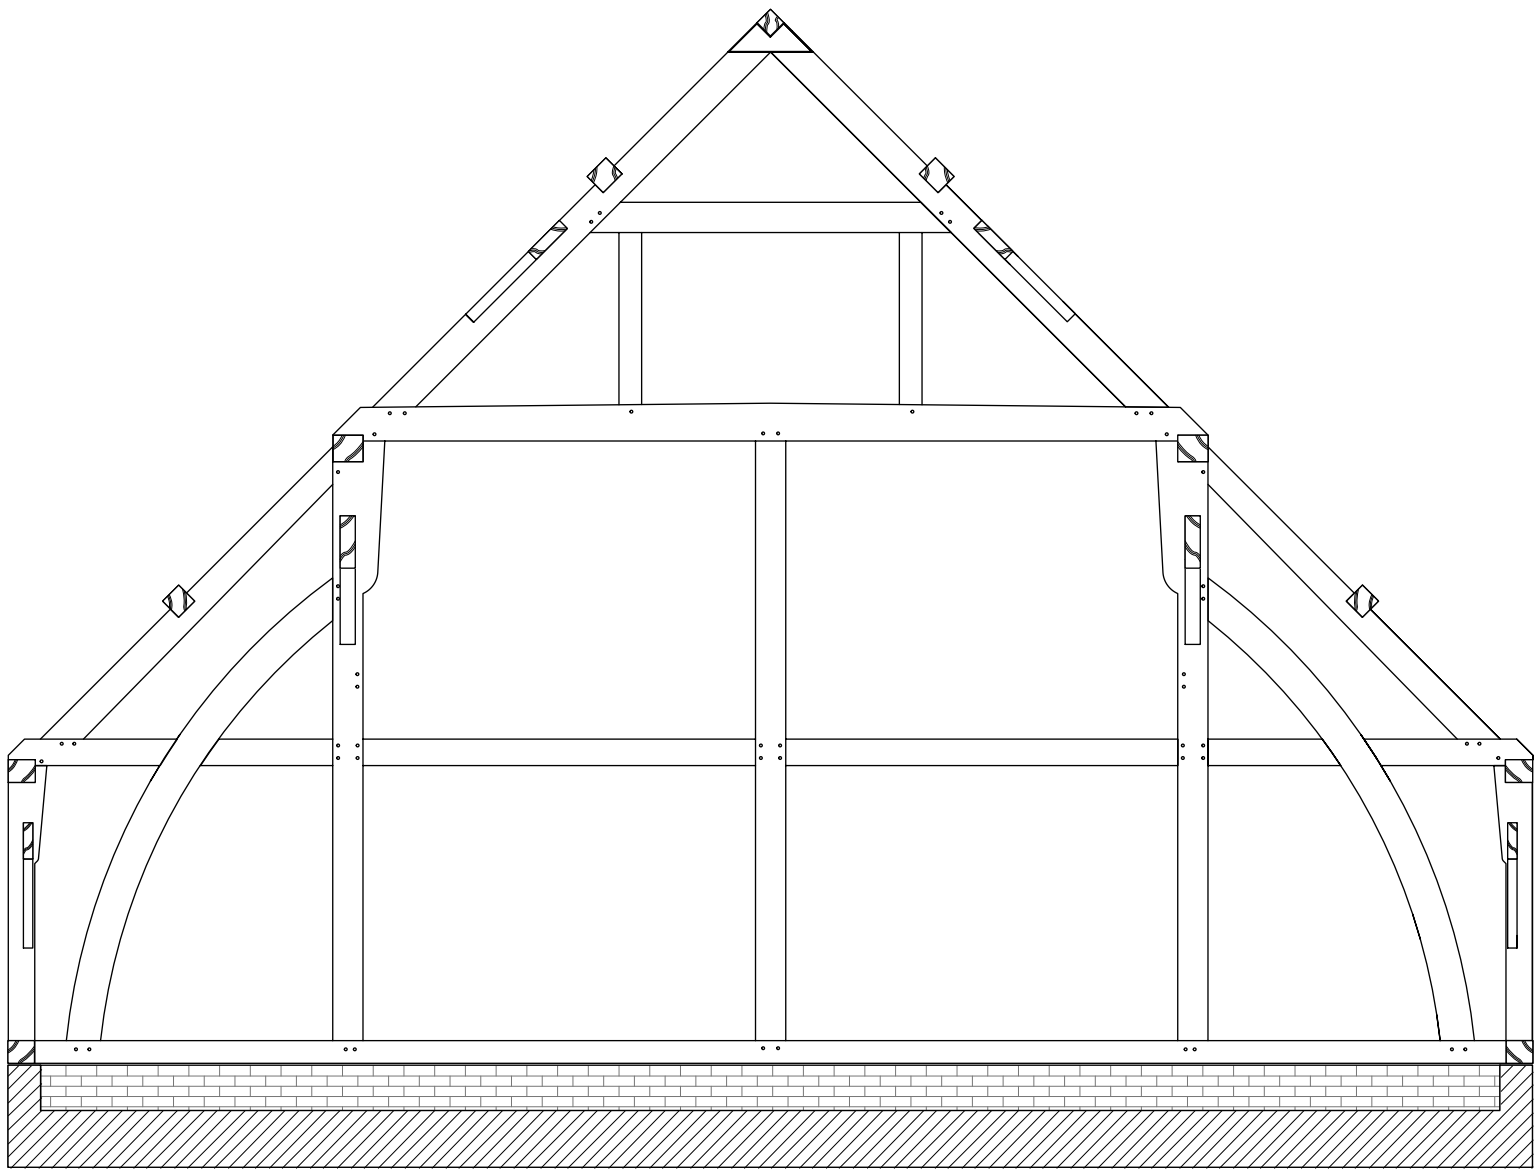


Cross Frame 1&6 (Handed)
1:50@A2

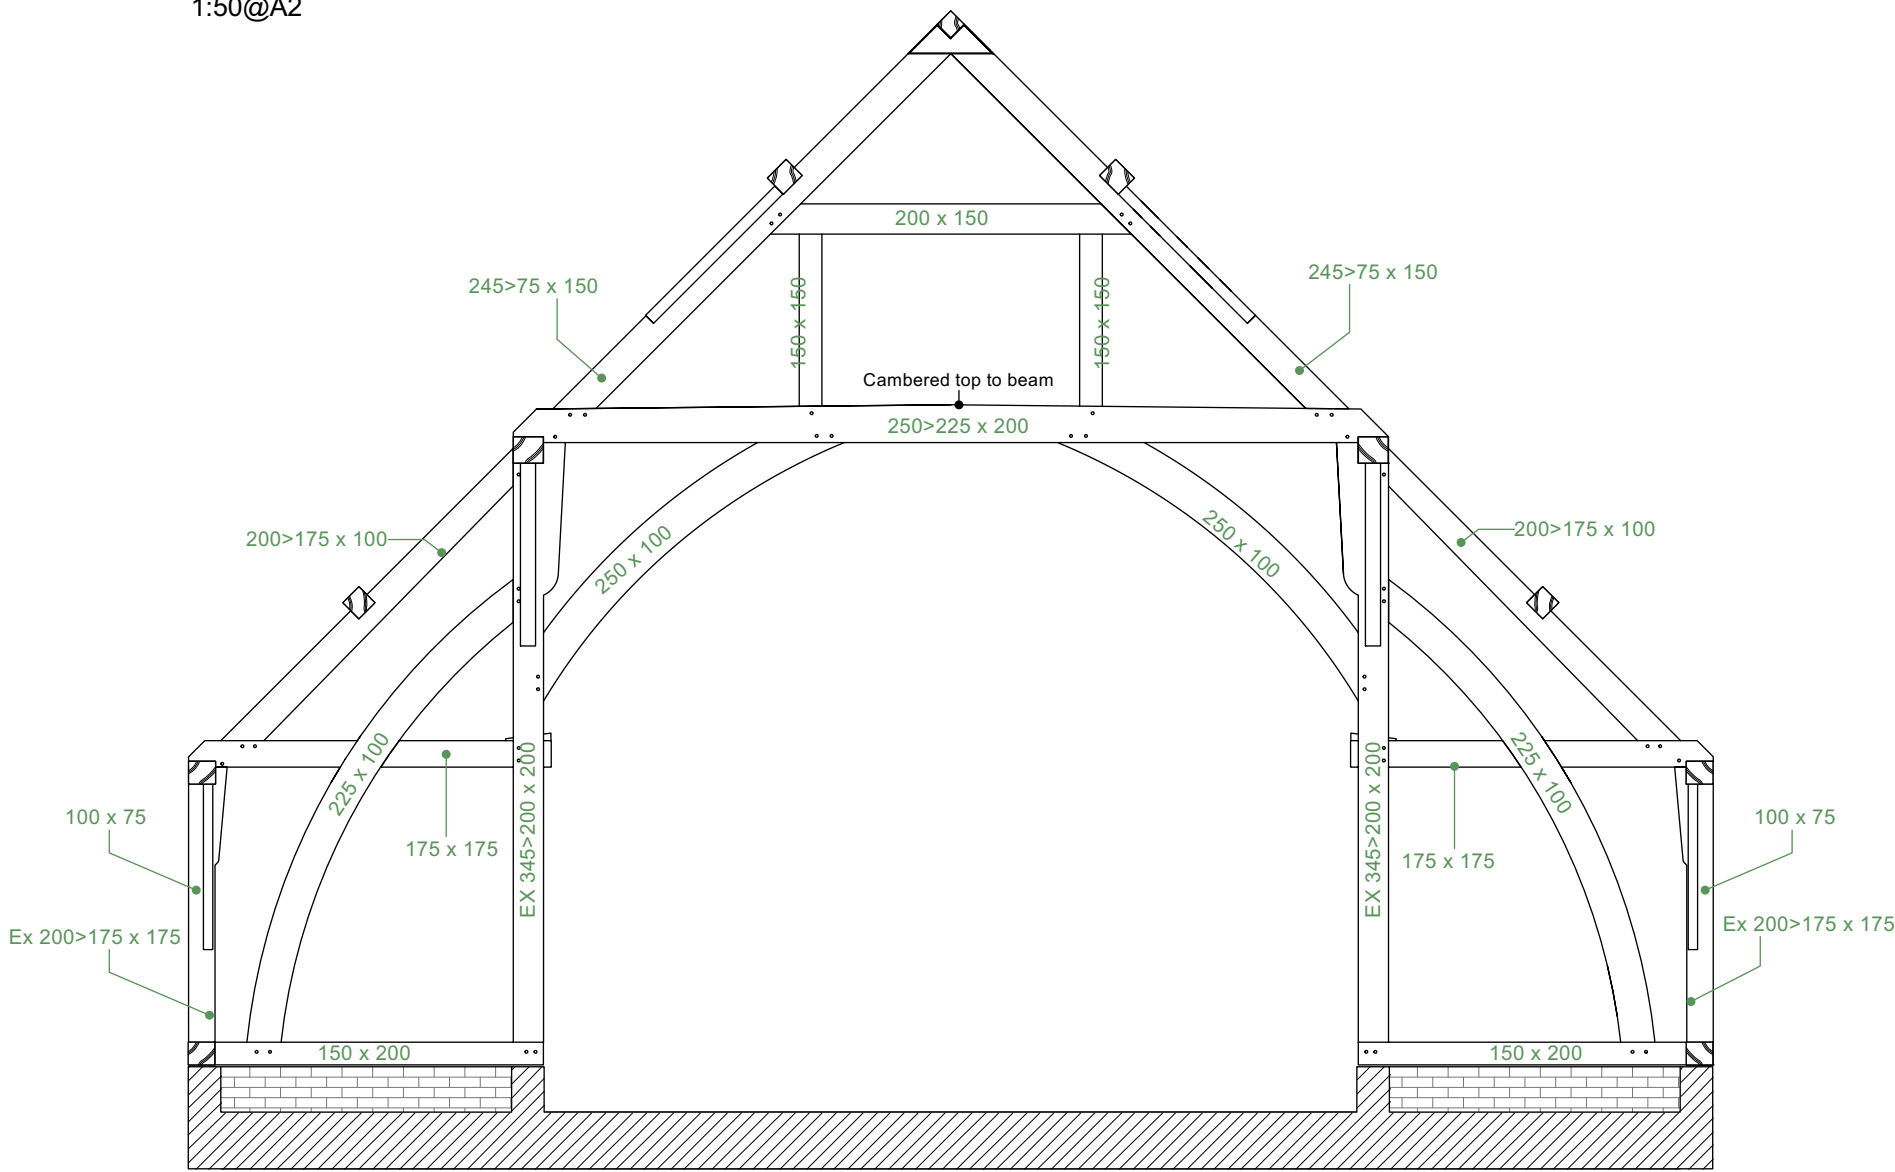

Cross Frame 2&5
1:50 @ A2

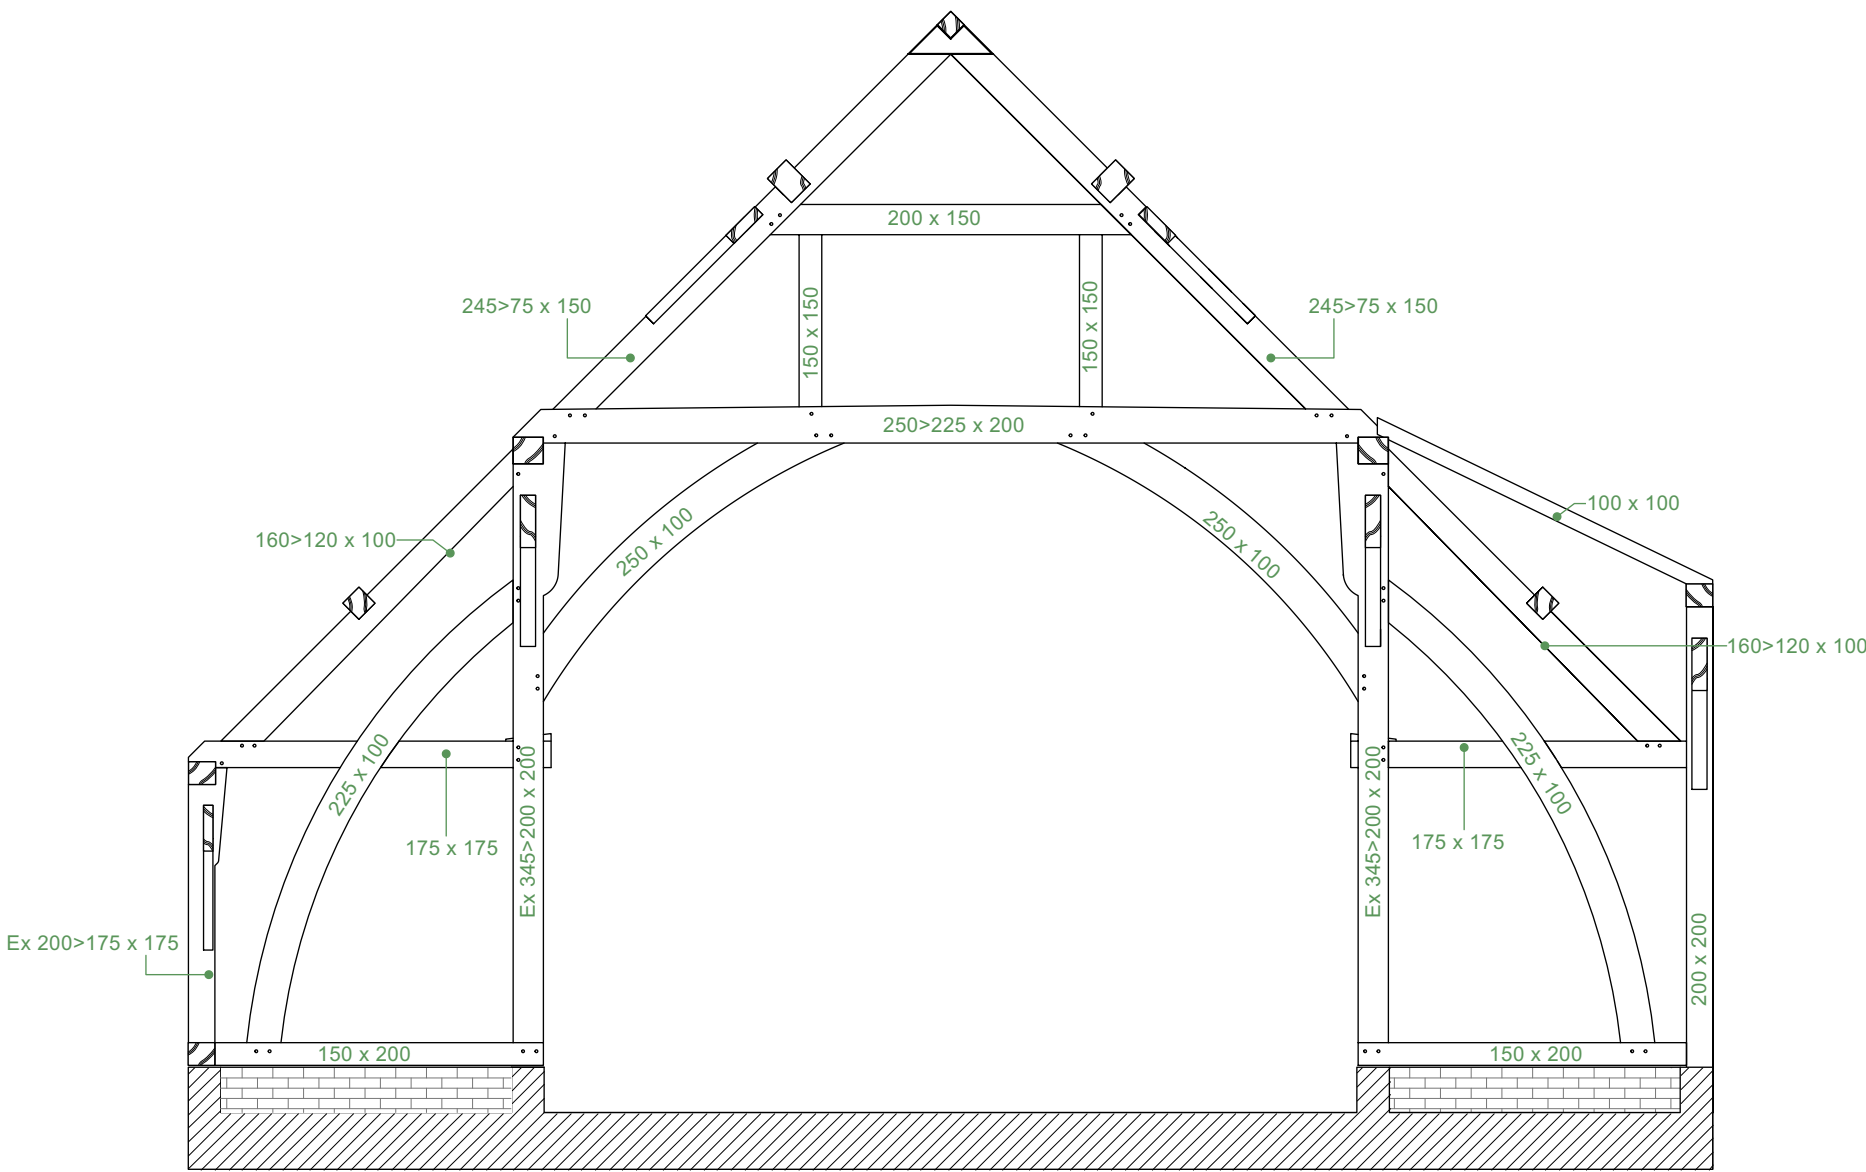

Cross Frame 3&4
1:50 @ A2

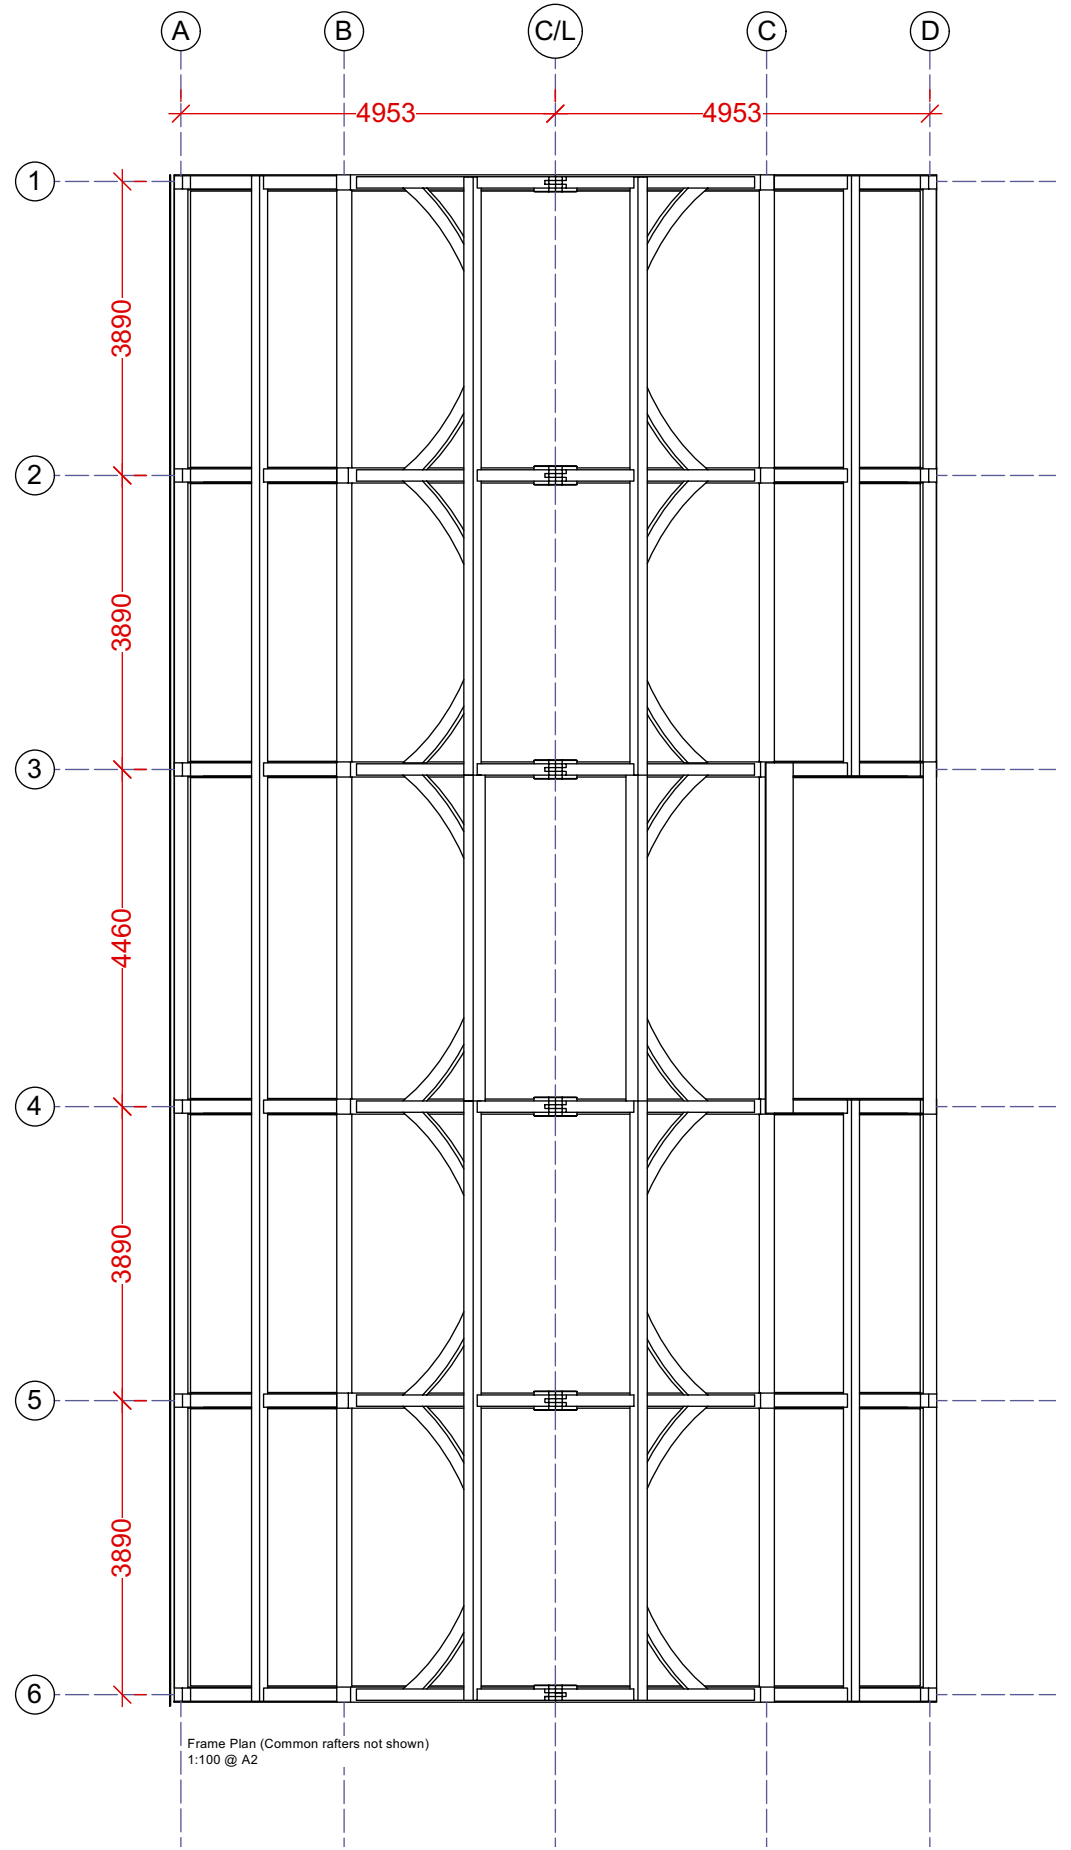

* Please refer to note attached below regarding the barn's existing timber frame construction.

Note attached to drawing 25.26_SKIB-006_V2 Frame Plan & Trusses by The Timber Frame Company.

- These drawings for a new timber frame for the barn were produced based on the existing structure in place.
- The existing main timber frame will be repaired and timbers replaced only where necessary, and with suitably sized structural timbers.
- The curved supports shown in this drawing will be straight as per the existing timber frame.
- The timber rafters and wall panelling will be replaced as these are in bad condition.