


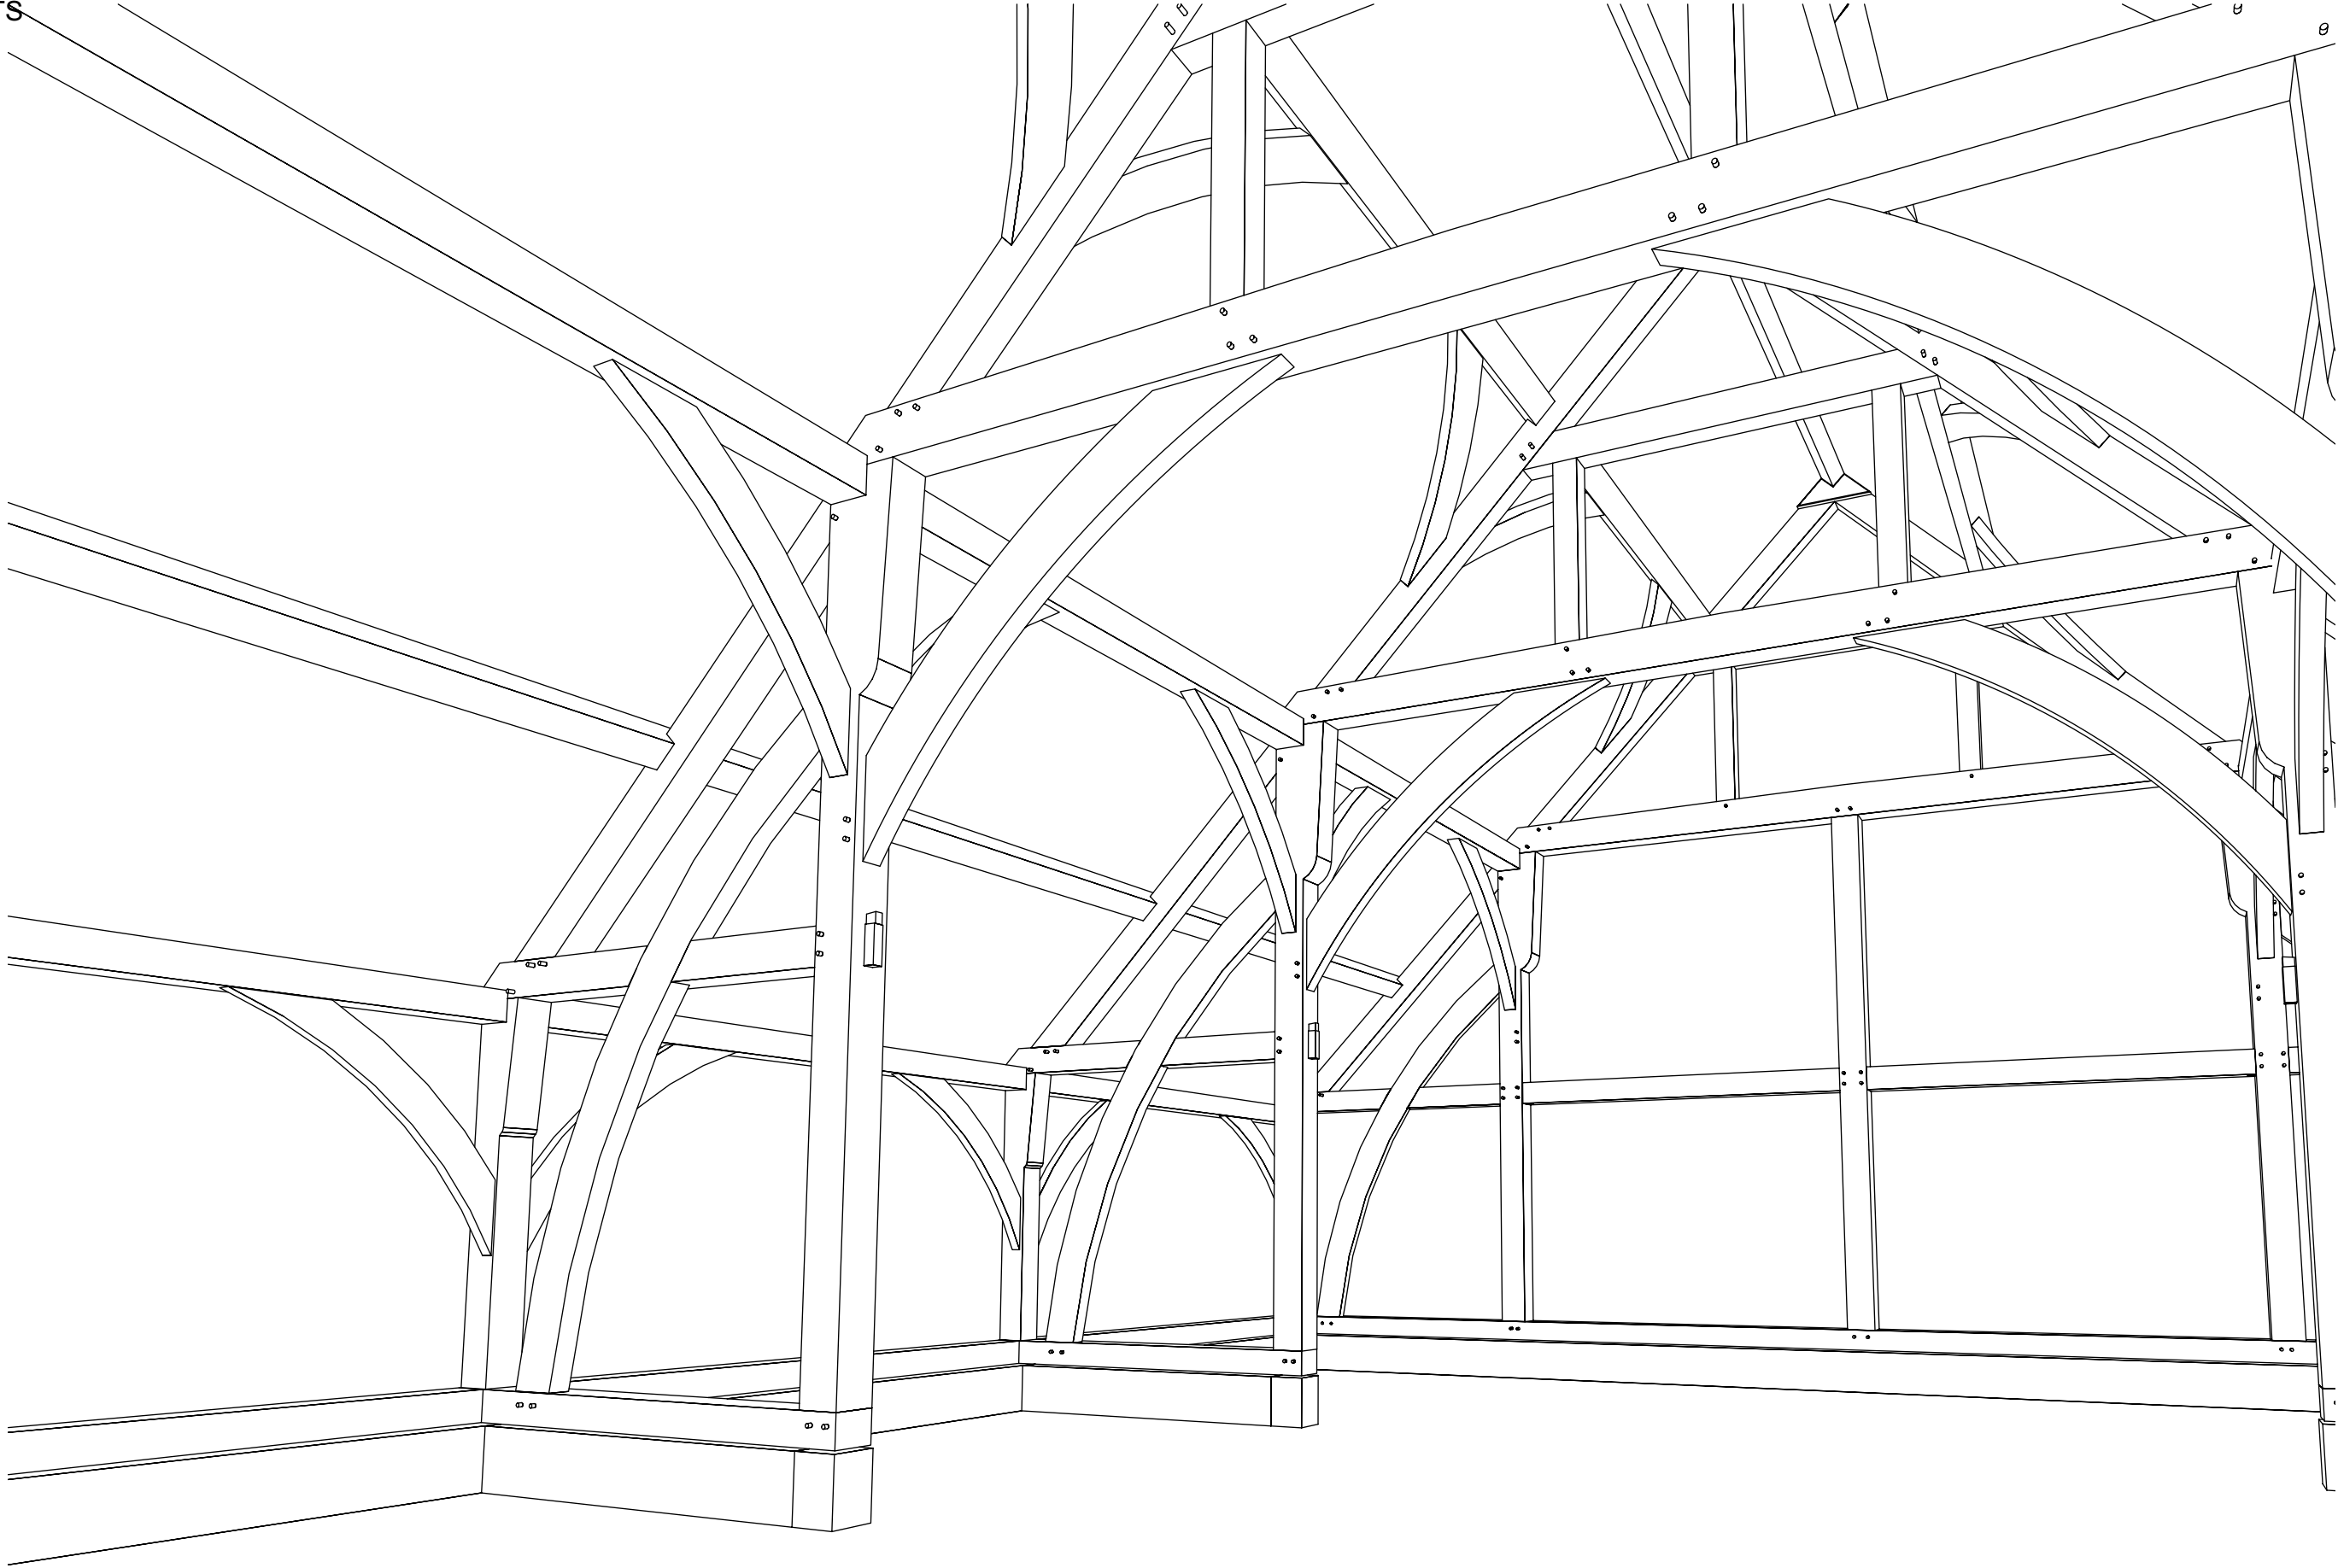

SKIB	PROJECT TITLE Whitehouse Farm Barn			
CLIENT Windmill Construction	TITLE V2 3D View	DATE 01/12/2025		
Please do not scale directly from drawings. Notify TFCo should any discrepancies be found between the drawings and site conditions.	DRAWN BY HW	PROJECT No./PHASE No. 25.26	SHEET NUMBER SKIB-009	REV.

REV. NO.	AMENDMENT	DATE	

Note attached to drawing 25.26_SKIB-009_V2 3D View by The Timber Frame Company.

- This 3D view is indicative only.
- This is the intended internal view of the barn, with only the structural frame on show.
- The curved supports shown in this drawing will be straight as per the existing timber frame.