


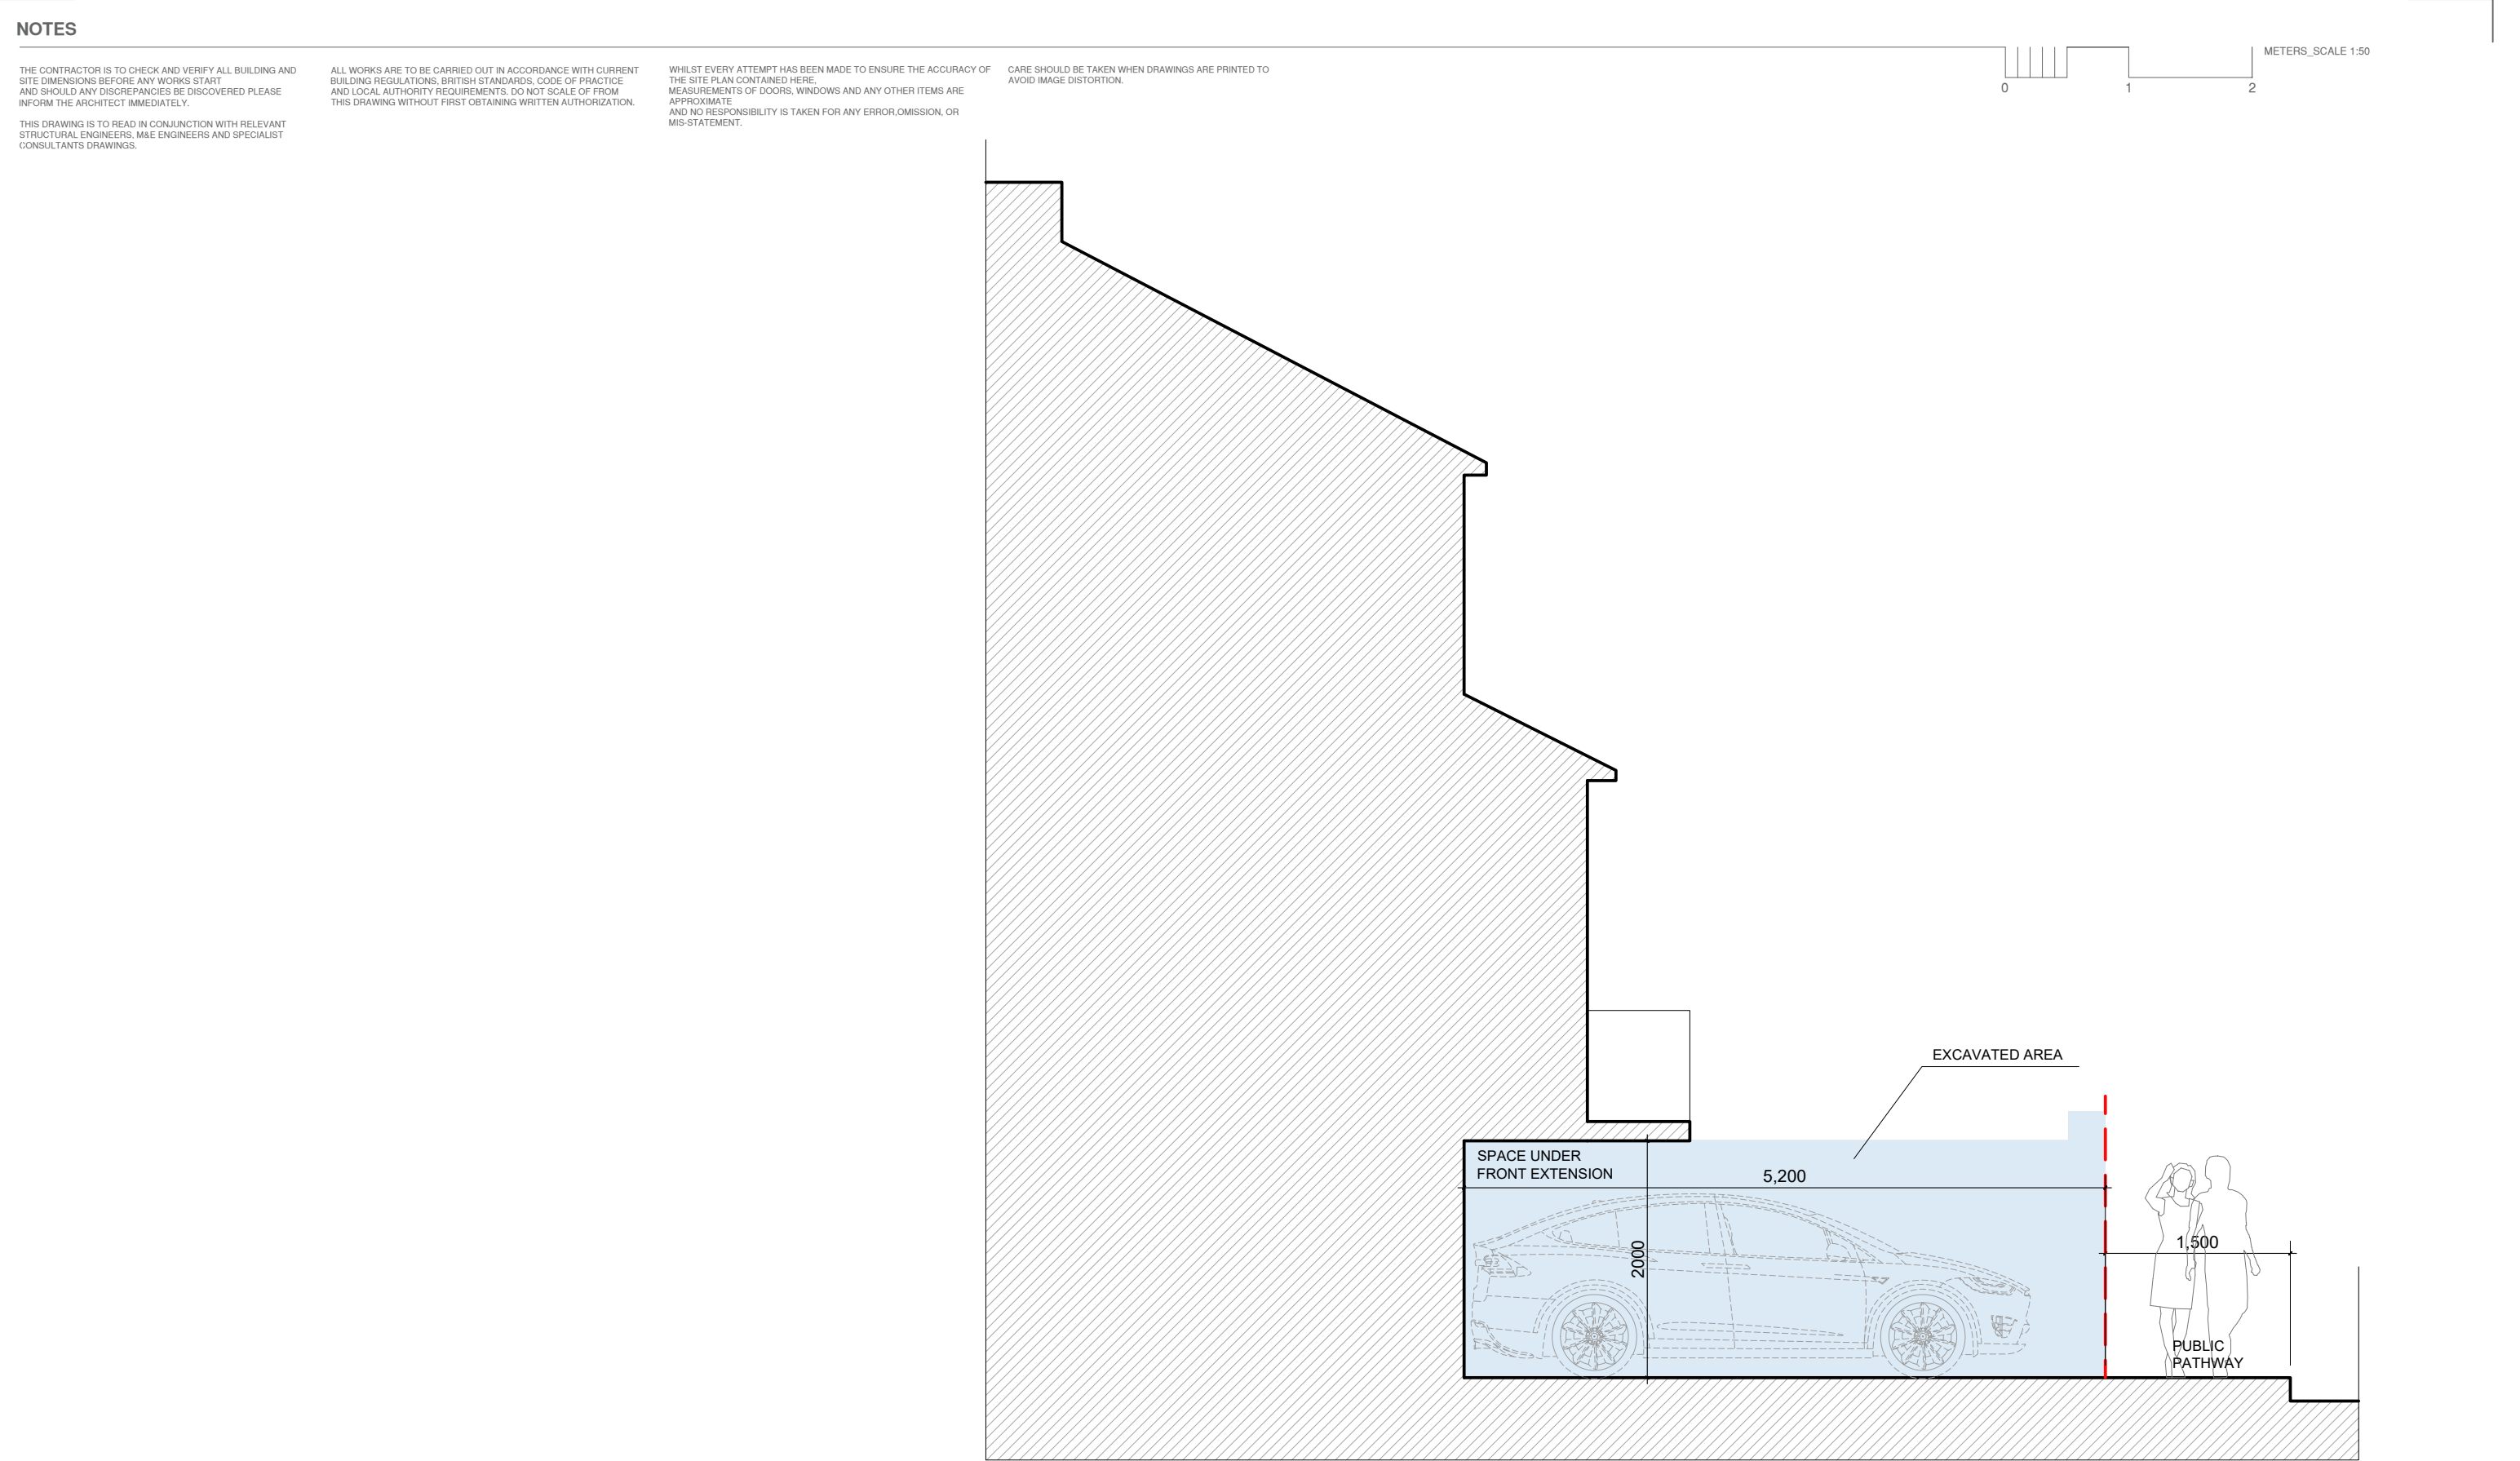

ARCHITEKTAS info@architektas.co.uk www.architektas.co.uk	PURPOSE OF ISSUE		CLIENT			DRAWING STATUS		PROJECT	DRAWING NO	REVISION
			PRIVATE			PLANNING		97 Vale Rd, Northfleet, Gravesend DA11 8DB	97 -03.303P	1
			DRAWN	START DATE	CHECKED	SCALE	SHEET SIZE	DRAWING TITLE		
			AR	30/05/23	AR	1:50 @ A3	A3	PROPOSED SECTION VIEW		
		REV	DATE	NOTES	DR					