




- Do not scale from this drawing.
- All dimensions to be verified on site and is in mm.
- Builder to verify all dimensions, heights and levels prior to commencement of work.
- All documents shall be checked to ensure that they are compatible by the contractor before construction commences. In the event of apparent ambiguity or contradiction the engineer and/ or architect shall be notified immediately.
- The contractor in preparing his estimate shall visit the site and acquaint himself with the problems involved.
- The contractor shall issue all statutory notices to the local Authority during progress and completion of works.

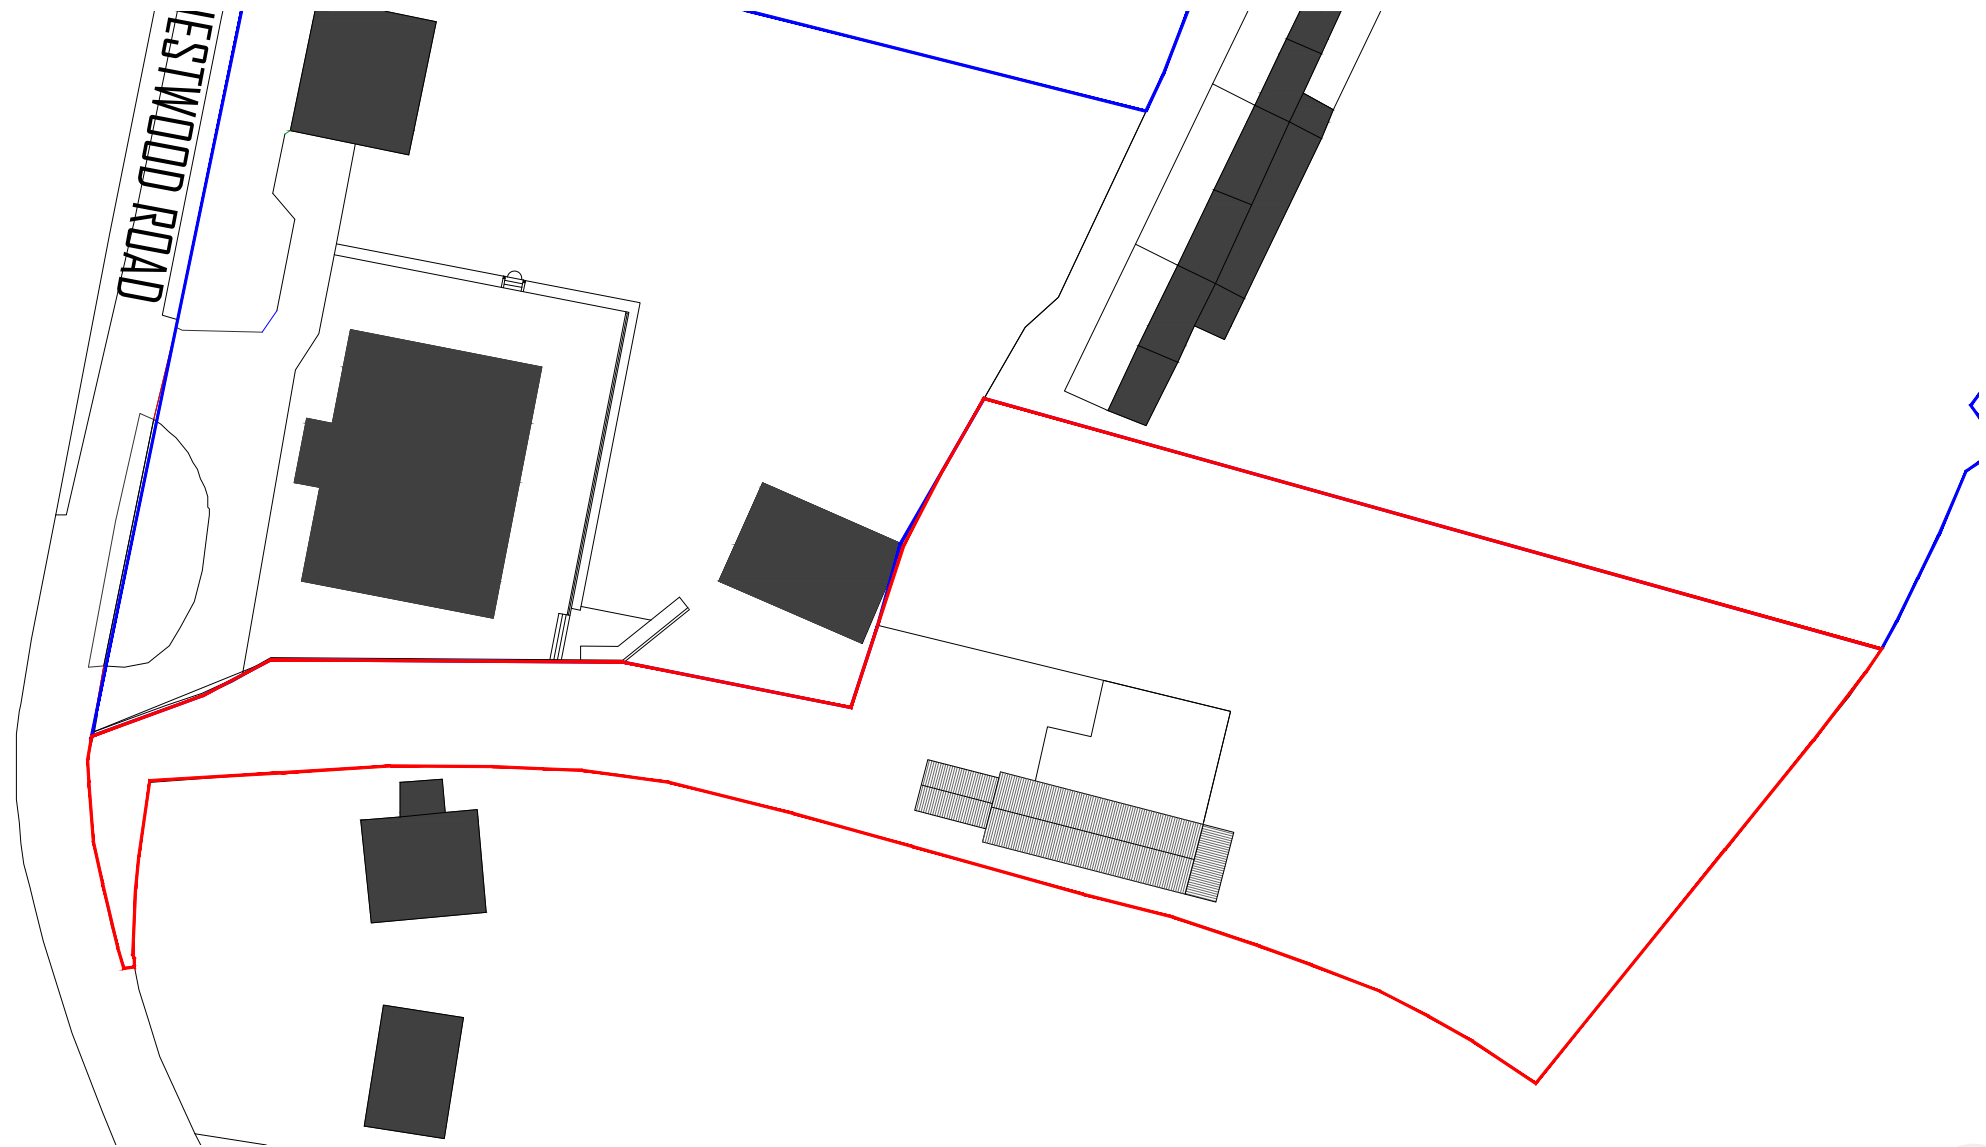

Existing Block Plan 1:500

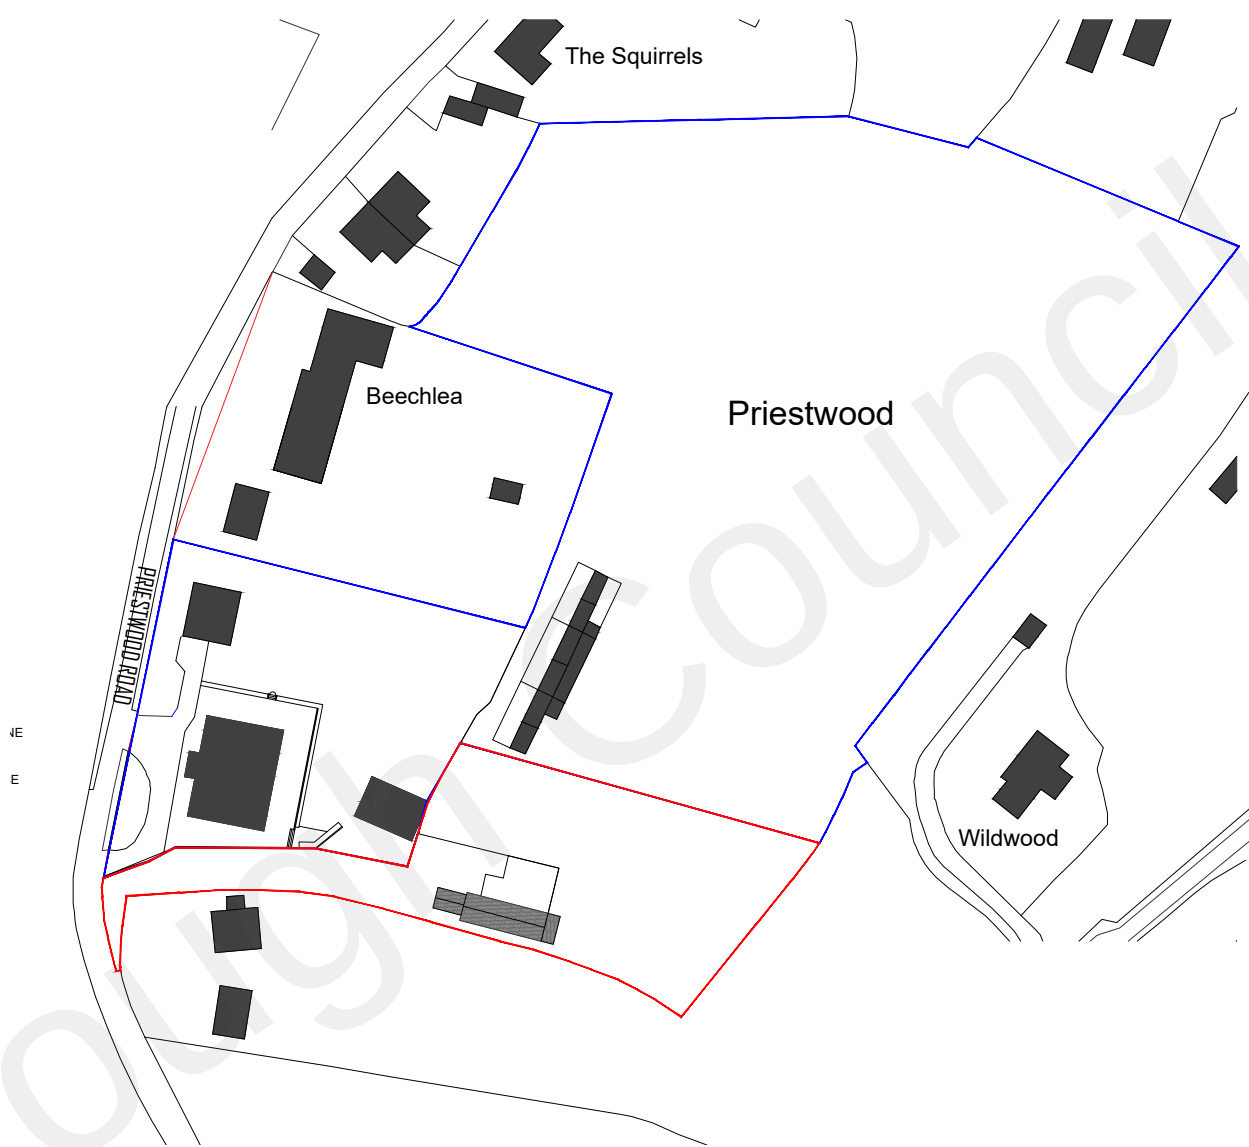

Location Plan 1:1250

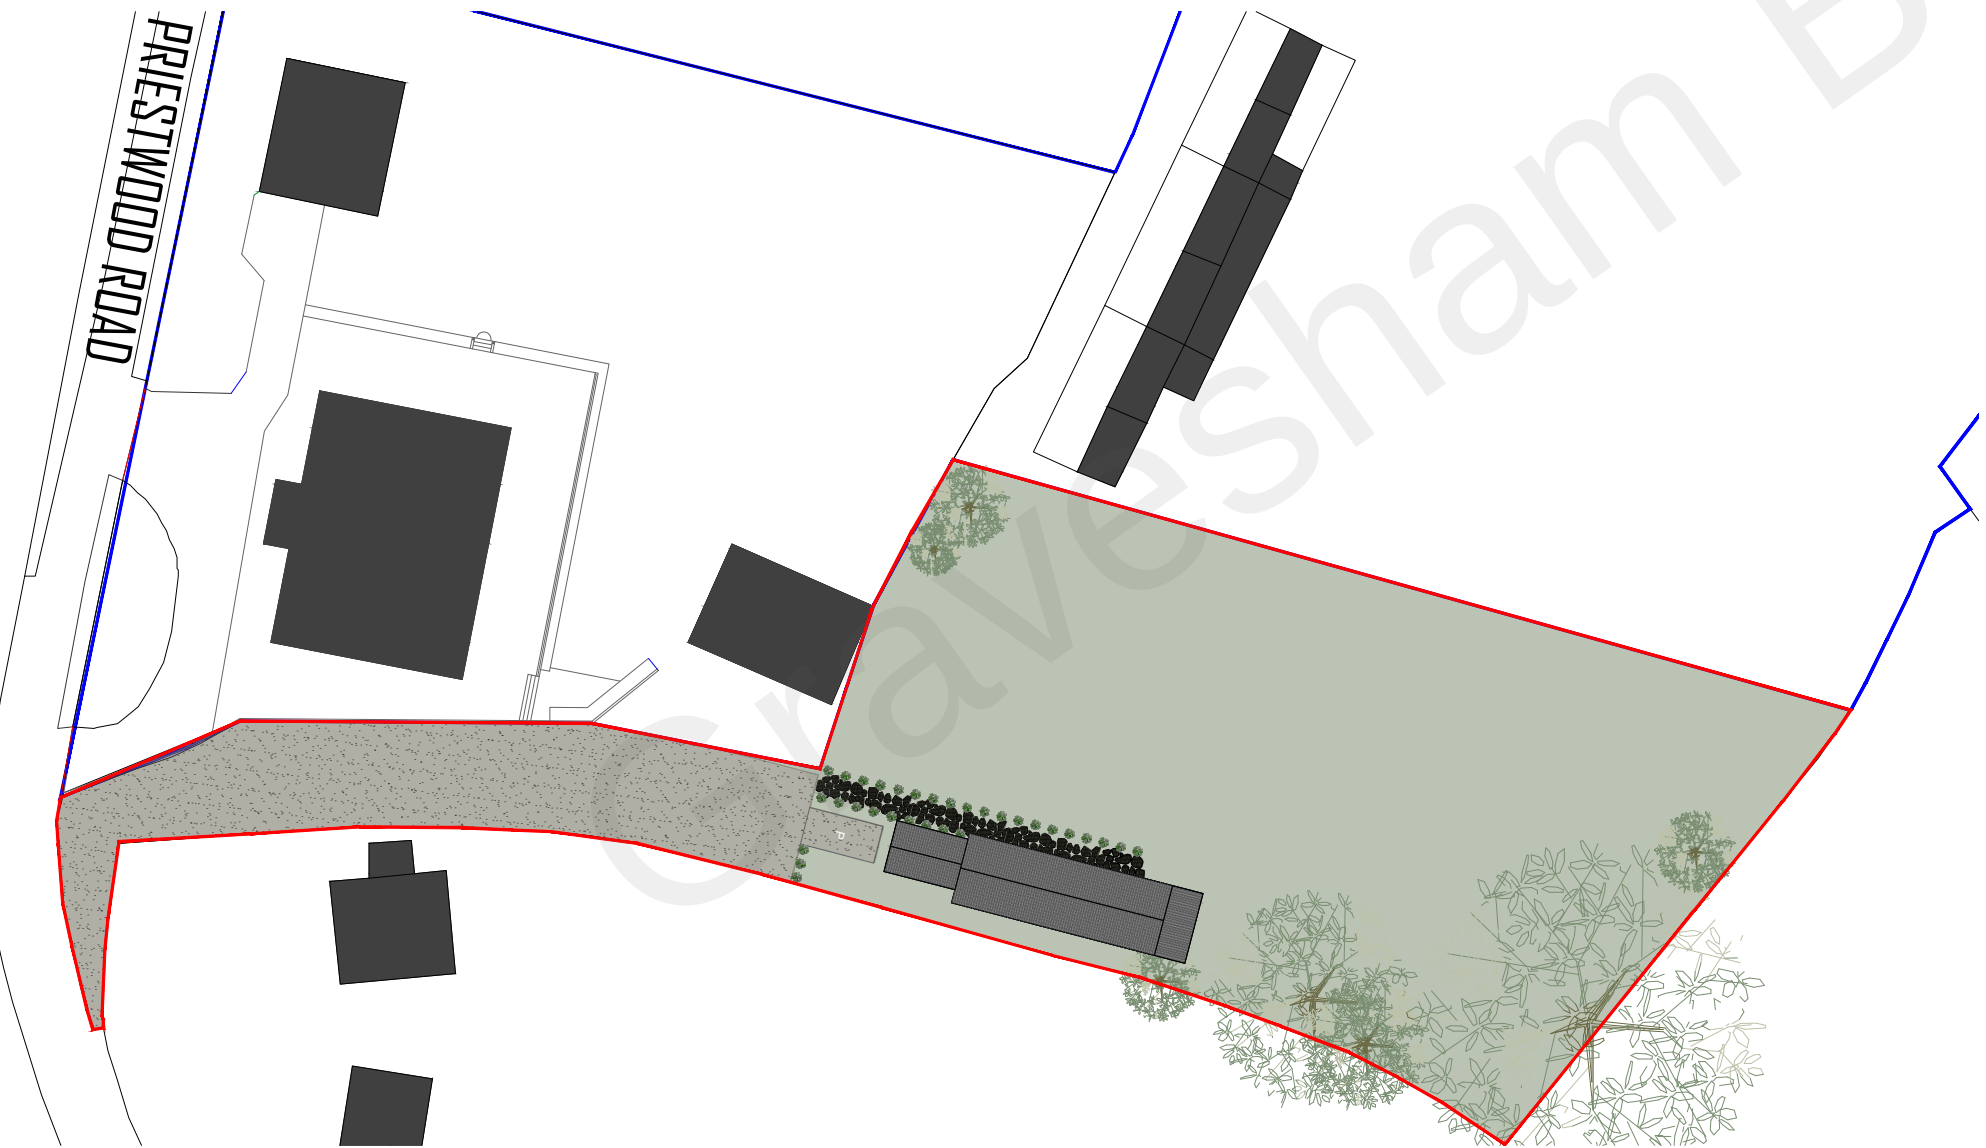

Proposed Block Plan 1:500

Scale 1:500



Scale 1:1250



A	-	-	-/-
REV:	DESCRIPTION:	BY:	DATE:

PLANNING



Whitehall Place
47 The Terrace,
Gravesend, Kent
DA12 2DL
01474 247 787
info@barronedwards.co.uk
www.barronedwards.co.uk

SITE:
Land Rear of Priesthood Bungalow
Priestwood Road, Meopham
Kent
DA13 0DA

TITLE:
Location Plan
Existing Block Plan
Proposed Block Plan

SCALE AT A2: 1:1250, 1:500	DATE: 02.08.2022	DRAWN: SA
PROJECT NO: 220401	DRAWING NO: 001	REVISION: B