



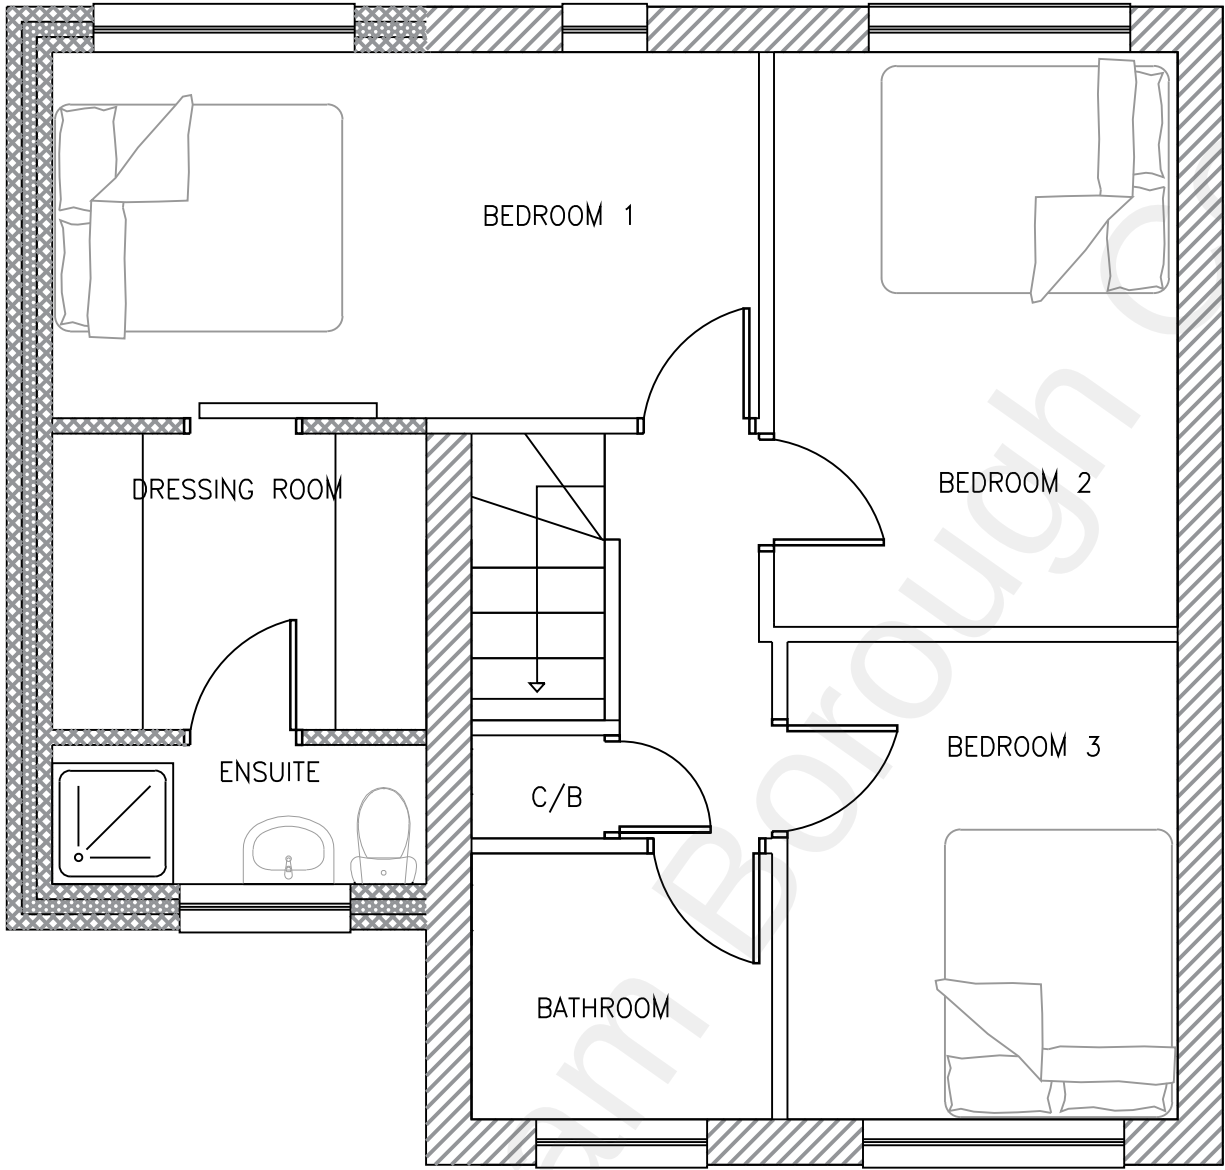

PROPOSED FLOORPLAN 1ST FLOOR

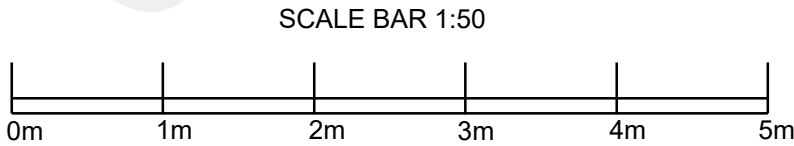

-	-	-
REV	AMENDMENT	DATE

WHA DESIGN LTD

THE NUCLEUS, BRUNEL WAY, DARTORD
KENT, DA1 5GA

STATUS:
CLIENT REVIEW

PROJECT:
FAIRFIELDS

DRAWING TITLE:
PROPOSED FLOORPLANS
1ST FLOOR

DRAWING No:
131/03
REV: -

DRAW BY: KW
DATE: NOV 2022
SCALE: 1:50