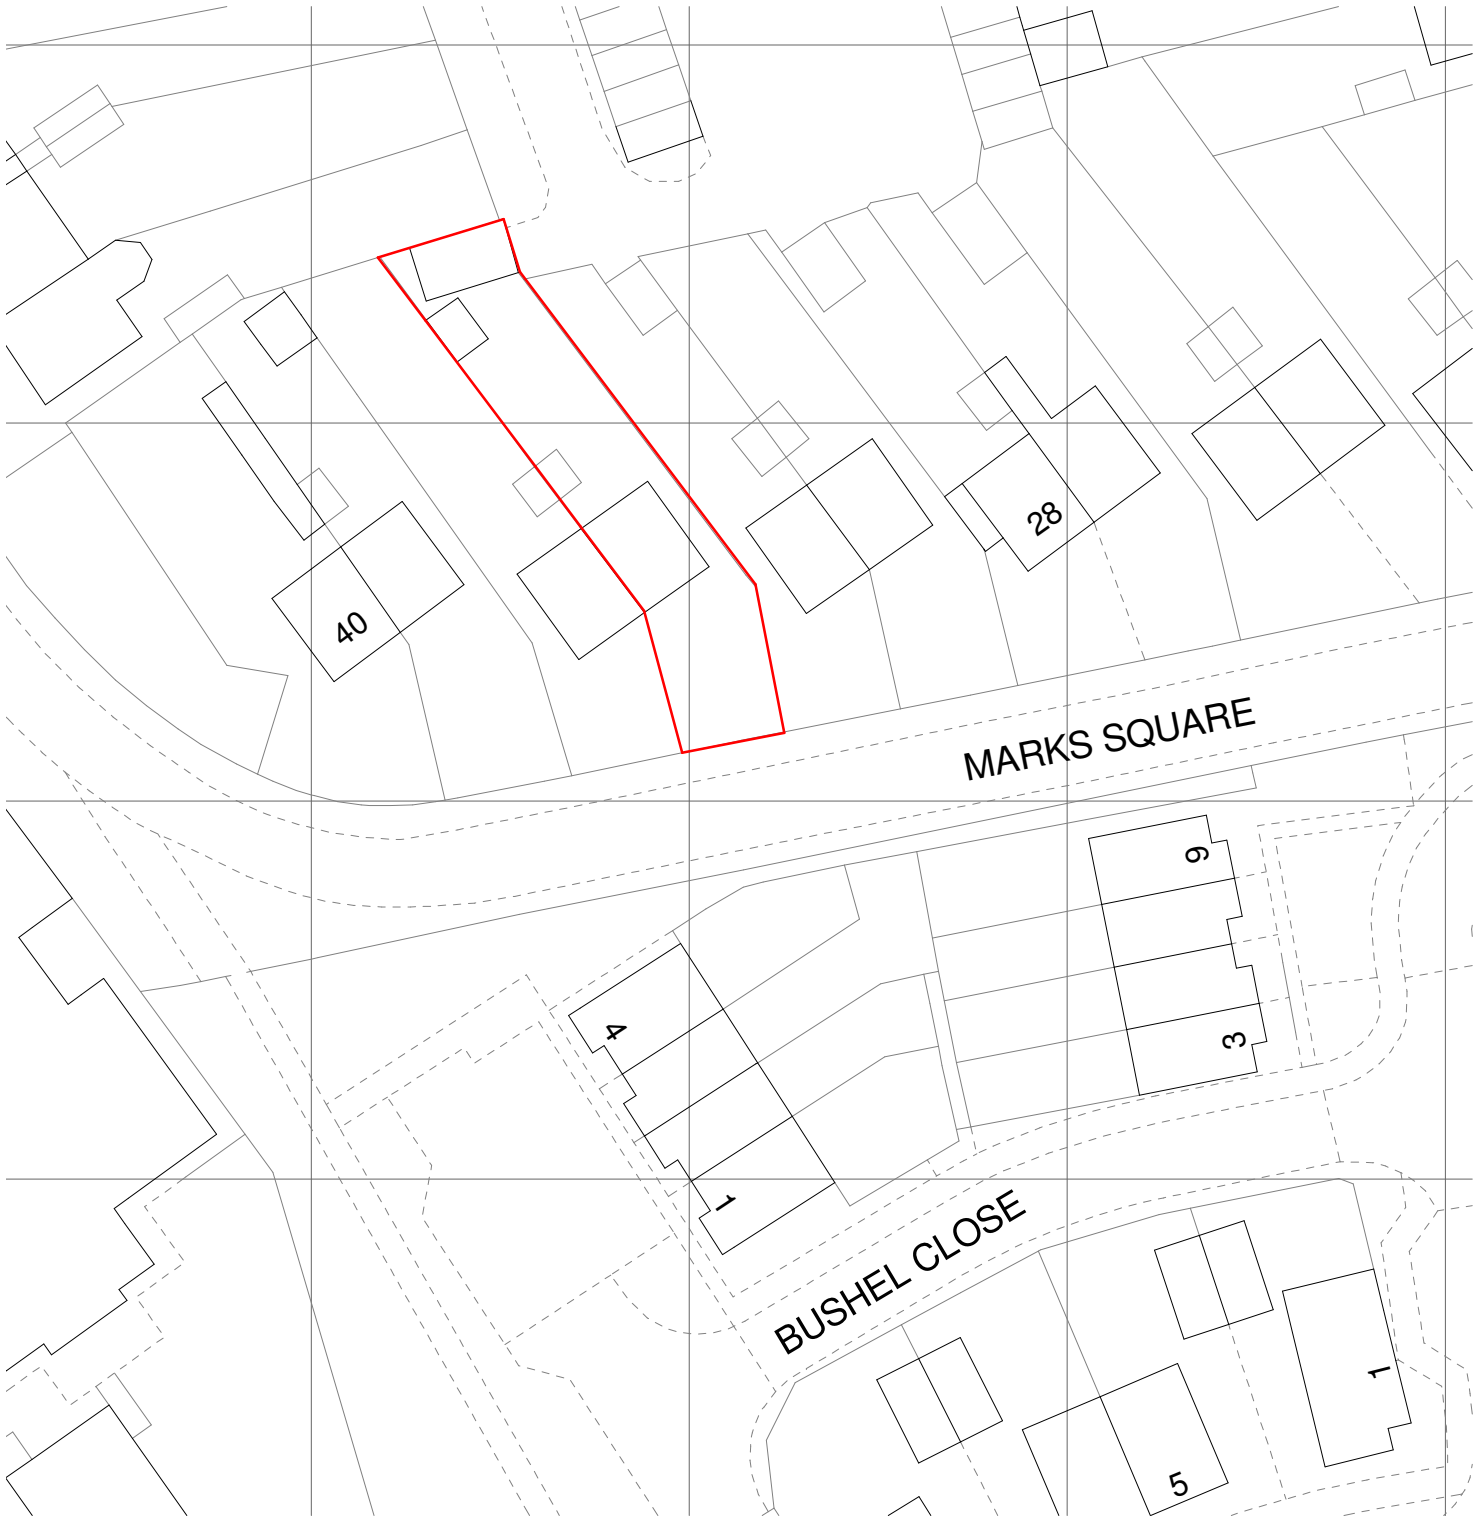


1 **Block Plan**
1 : 500

2 **Location Map**
1 : 1250

POLARDESIGN
Designing the Future
42 Prince John Road
Eltham London UK
SE9 6QA
tel 0208 859 2299
mob 0788 145 2203
email :iselter@yahoo.com

PROJECT Demolition of existing shed and Erection of Single storey rear Extension 3.0m deep at 34, Marks Square, Northfleet,
Gravesend, Kent DA11 7HU

SHEET
Block Plan Location Map

CLIENT			
Date 22/04/2024	Project number 34MARKS/24	Scale (@ A3) As indicated	
Drawn by IS	DRAWING NUMBER 701		REV
Checked by IS			