


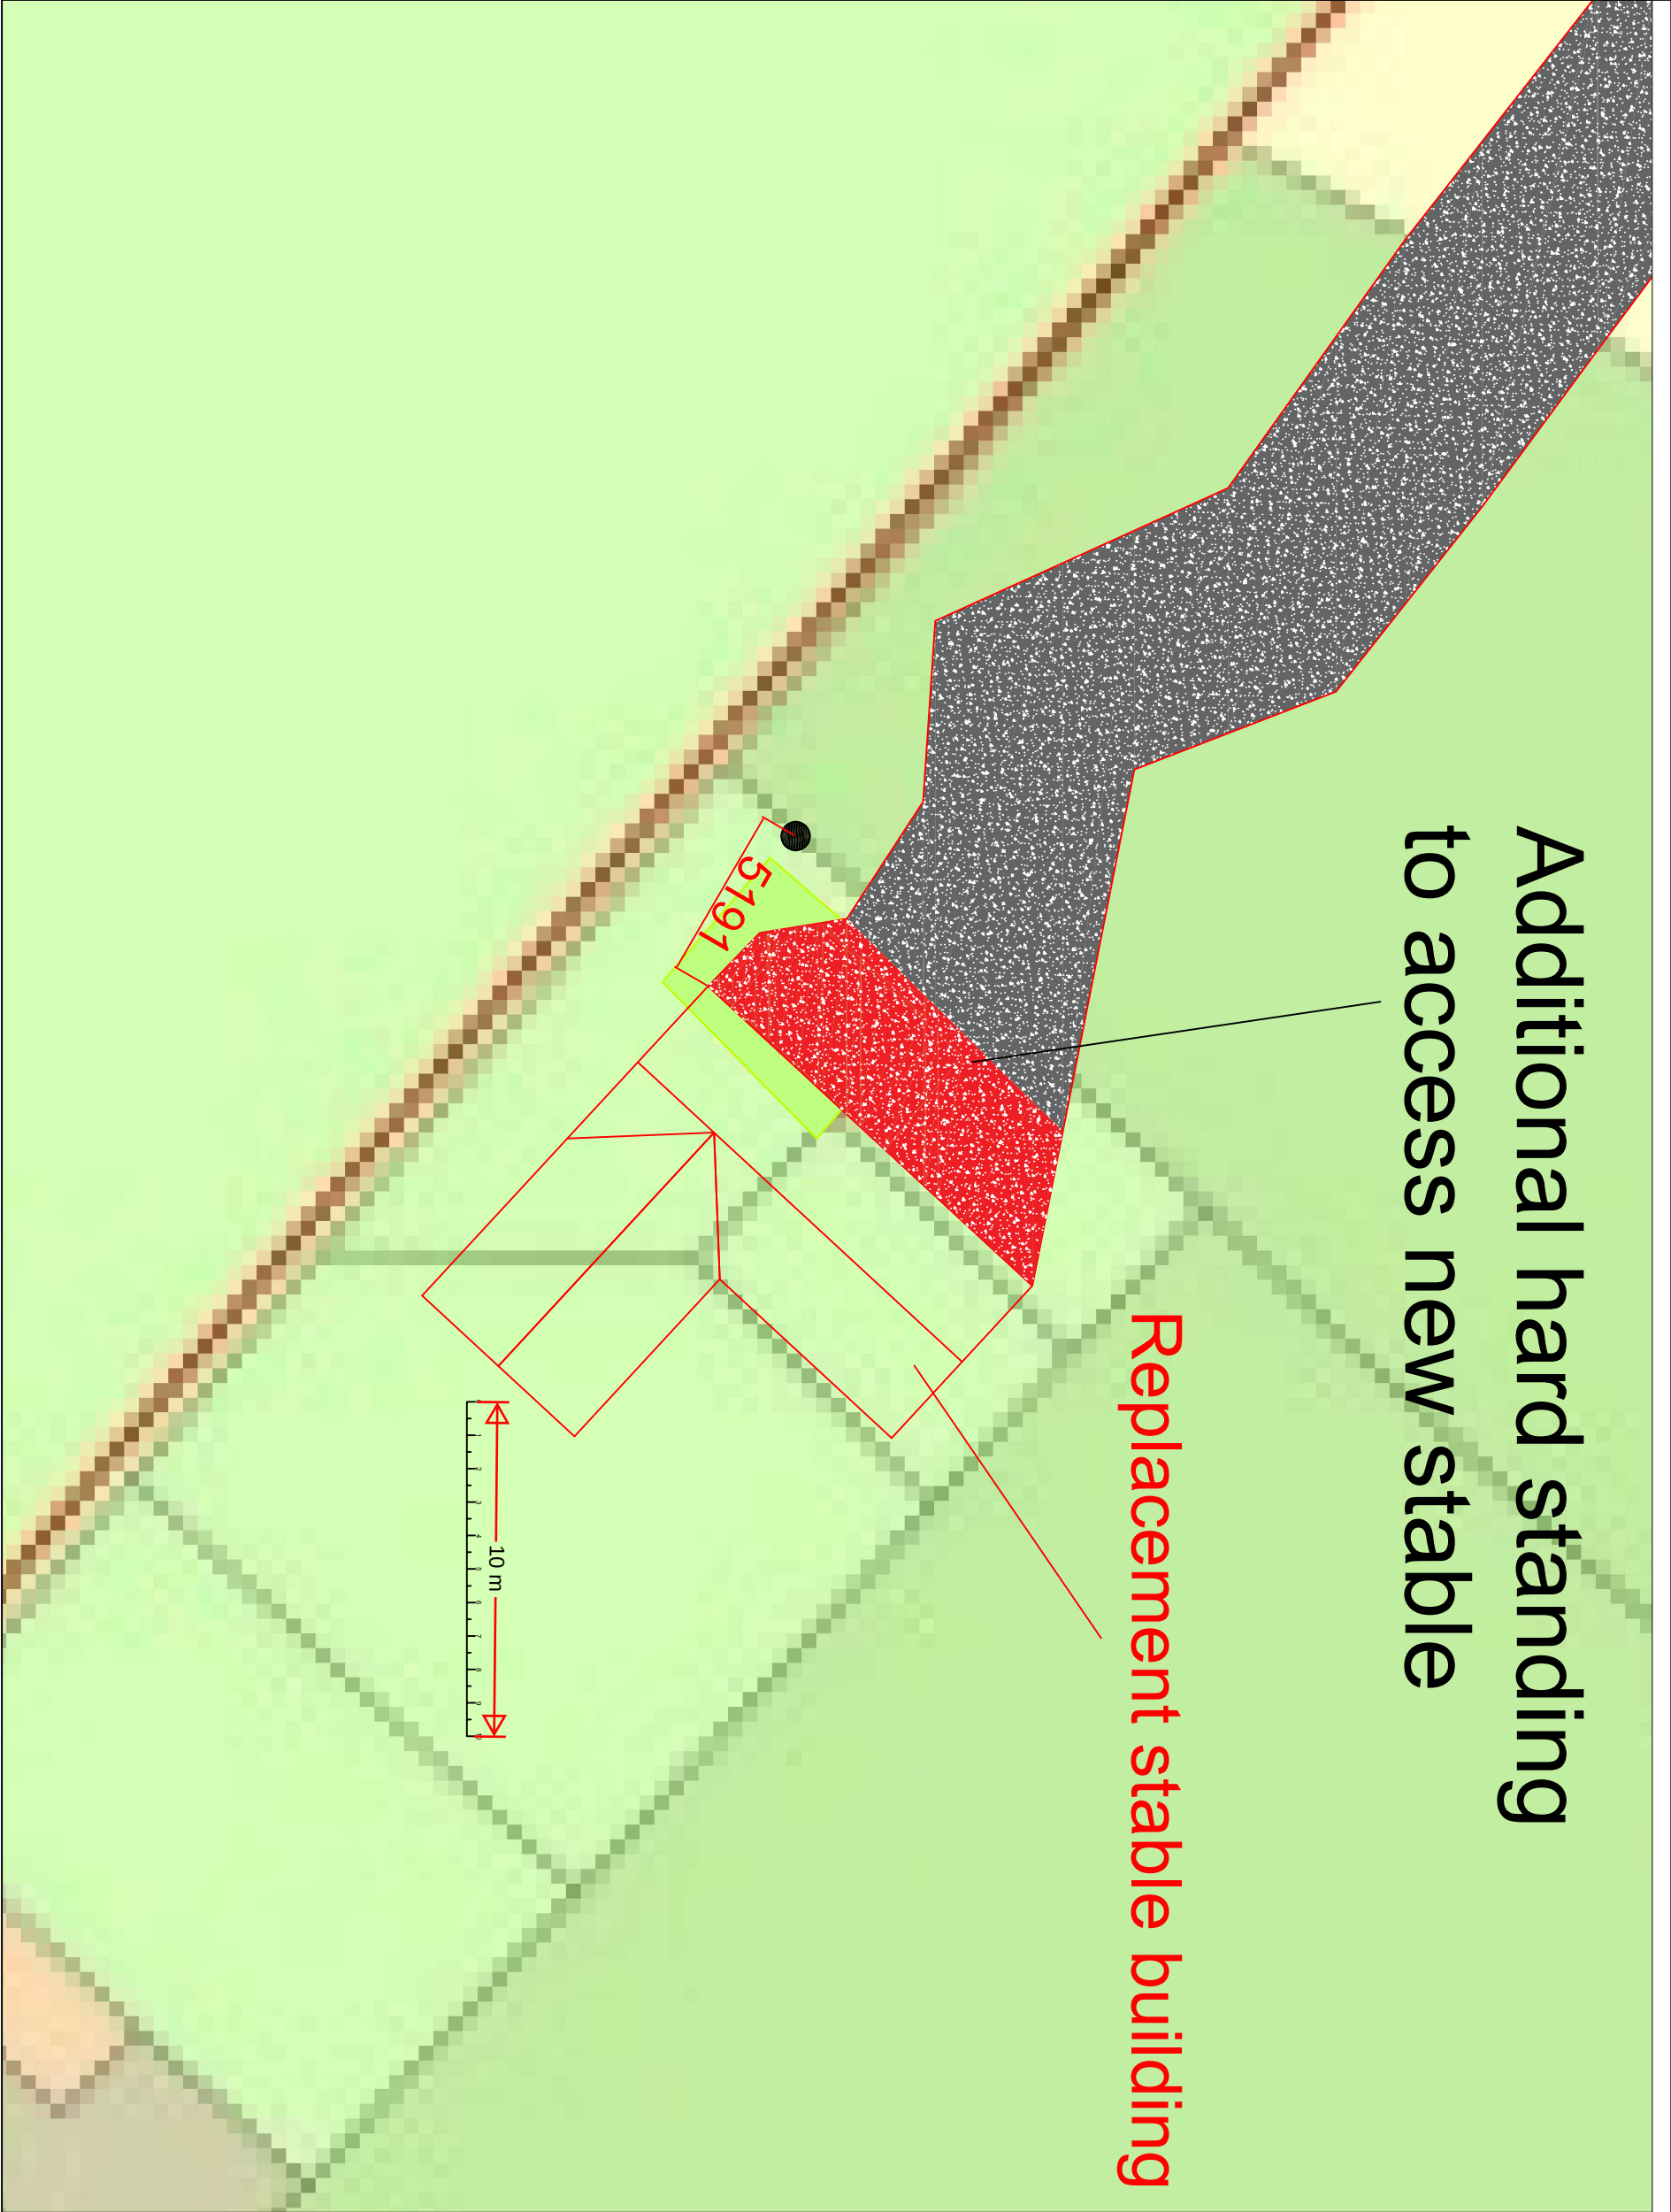

General Notes

Location of rotten Beech tree to the adjusted location of the proposed stables.

NT/KW	
No.	
Revision/Issue	Date

Drawn, Written and Addressed
NORTON
TIMBER Ltd.

Project Name and Address
Stables unit,
Swanswood Farm
Harvel Road
Meopham
Gravesend

Project	Sheet
Date	21
Scale	

1:200 (A3)