


NatWest Gravesend Closure


TENURE: / TBC
LISTED BUILDING: / GRADE II LISTED & CONSERVATION AREA
ADVERTISEMENT CONSENT: / NO
PLANNING CONSENT: / FULL PLANNING
BUILDING CONTROL: / NO

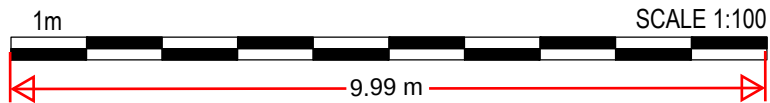

01 EXISTING GROUND FLOOR GA PLAN
scale 1:100



02 PROPOSED GROUND FLOOR GA PLAN
scale 1:100

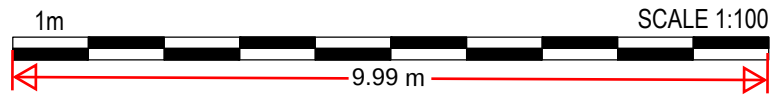

Property Services

This drawing is the copyright and property of NatWest Group plc.
It must not be copied or published without written consent.

Do not scale from this drawing.

spaceinvader

Existing signage, fittings, furniture, shelving storage to be demolished / stripped out.

Secure areas are hatched for safety.



address
NATWEST GRAVESEND,
30 KING STREET,
GRAVESEND,
DA12 2XX

ref no. sortcode

description
EXISTING & PROPOSED
GROUND FLOOR GA PLAN

status
PLANNING

IPMS1	sqm
IPMS2	sqm
IPMS3	sqm
scale	1:100@A1
brand	
drn	CJS
date	17.04.24
rev.	/
lbs drawing number	SID24019-006-103