




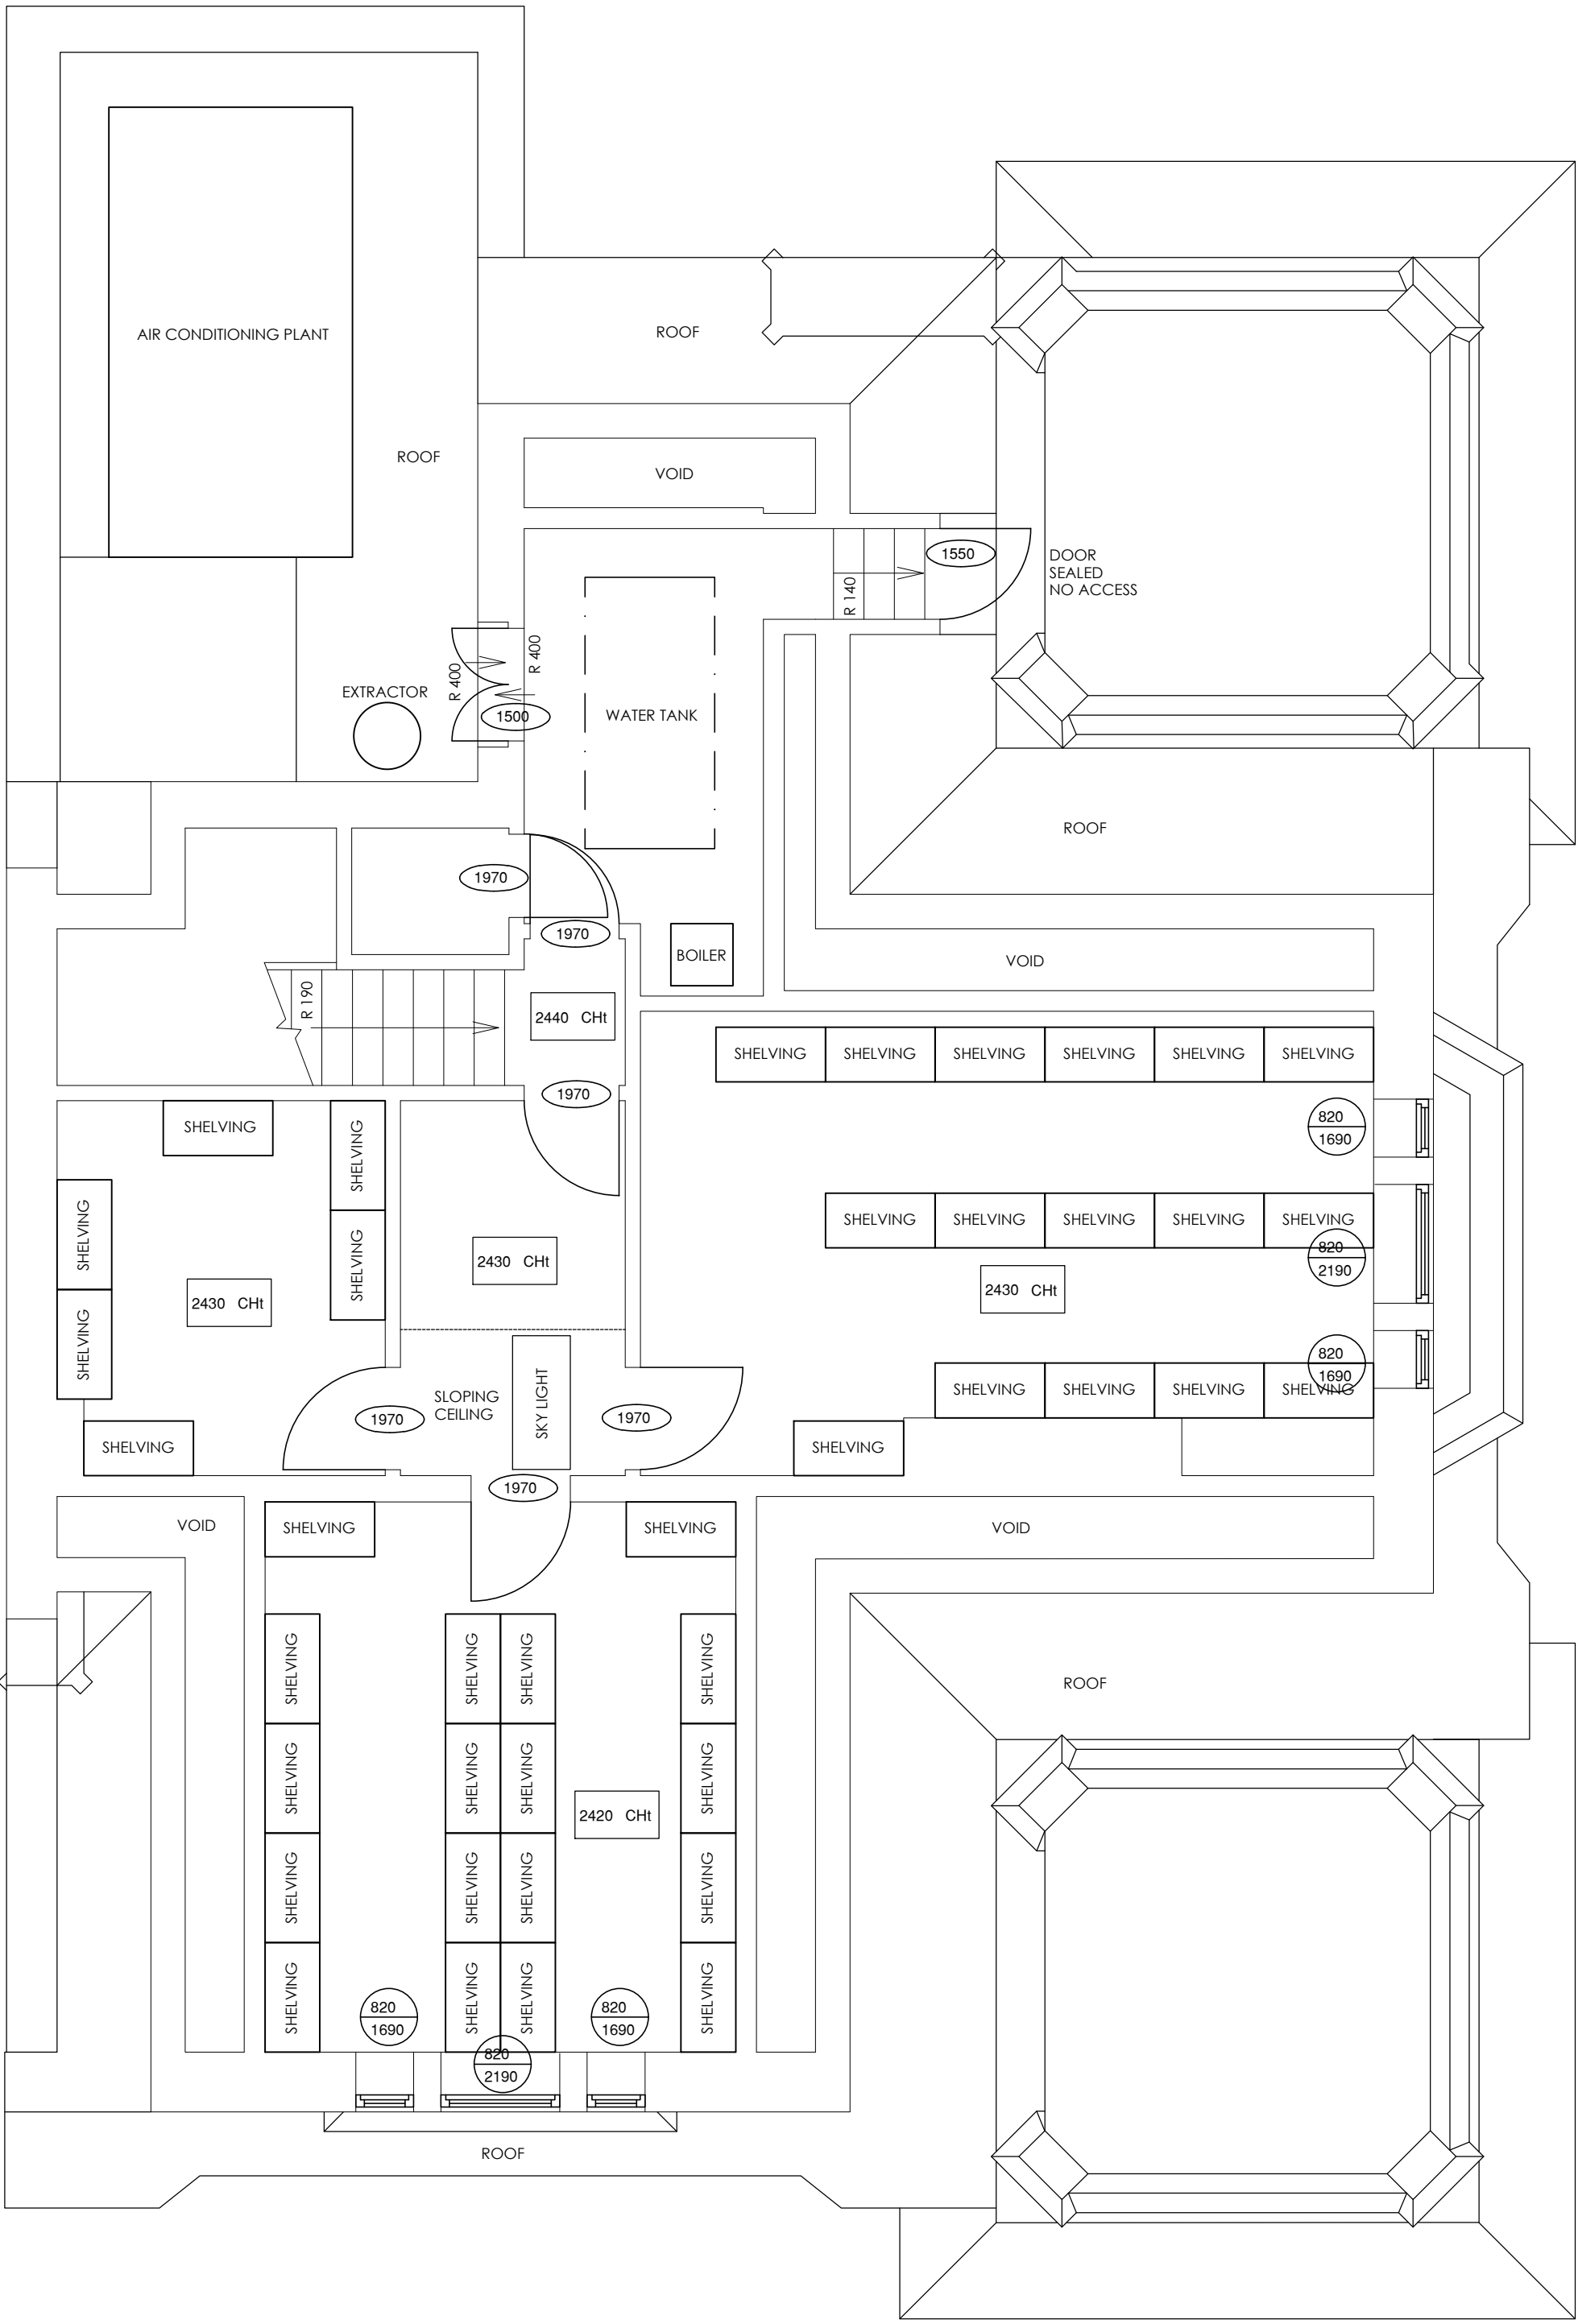

01 | EXISTING THIRD FLOOR GA PLAN
scale 1:50

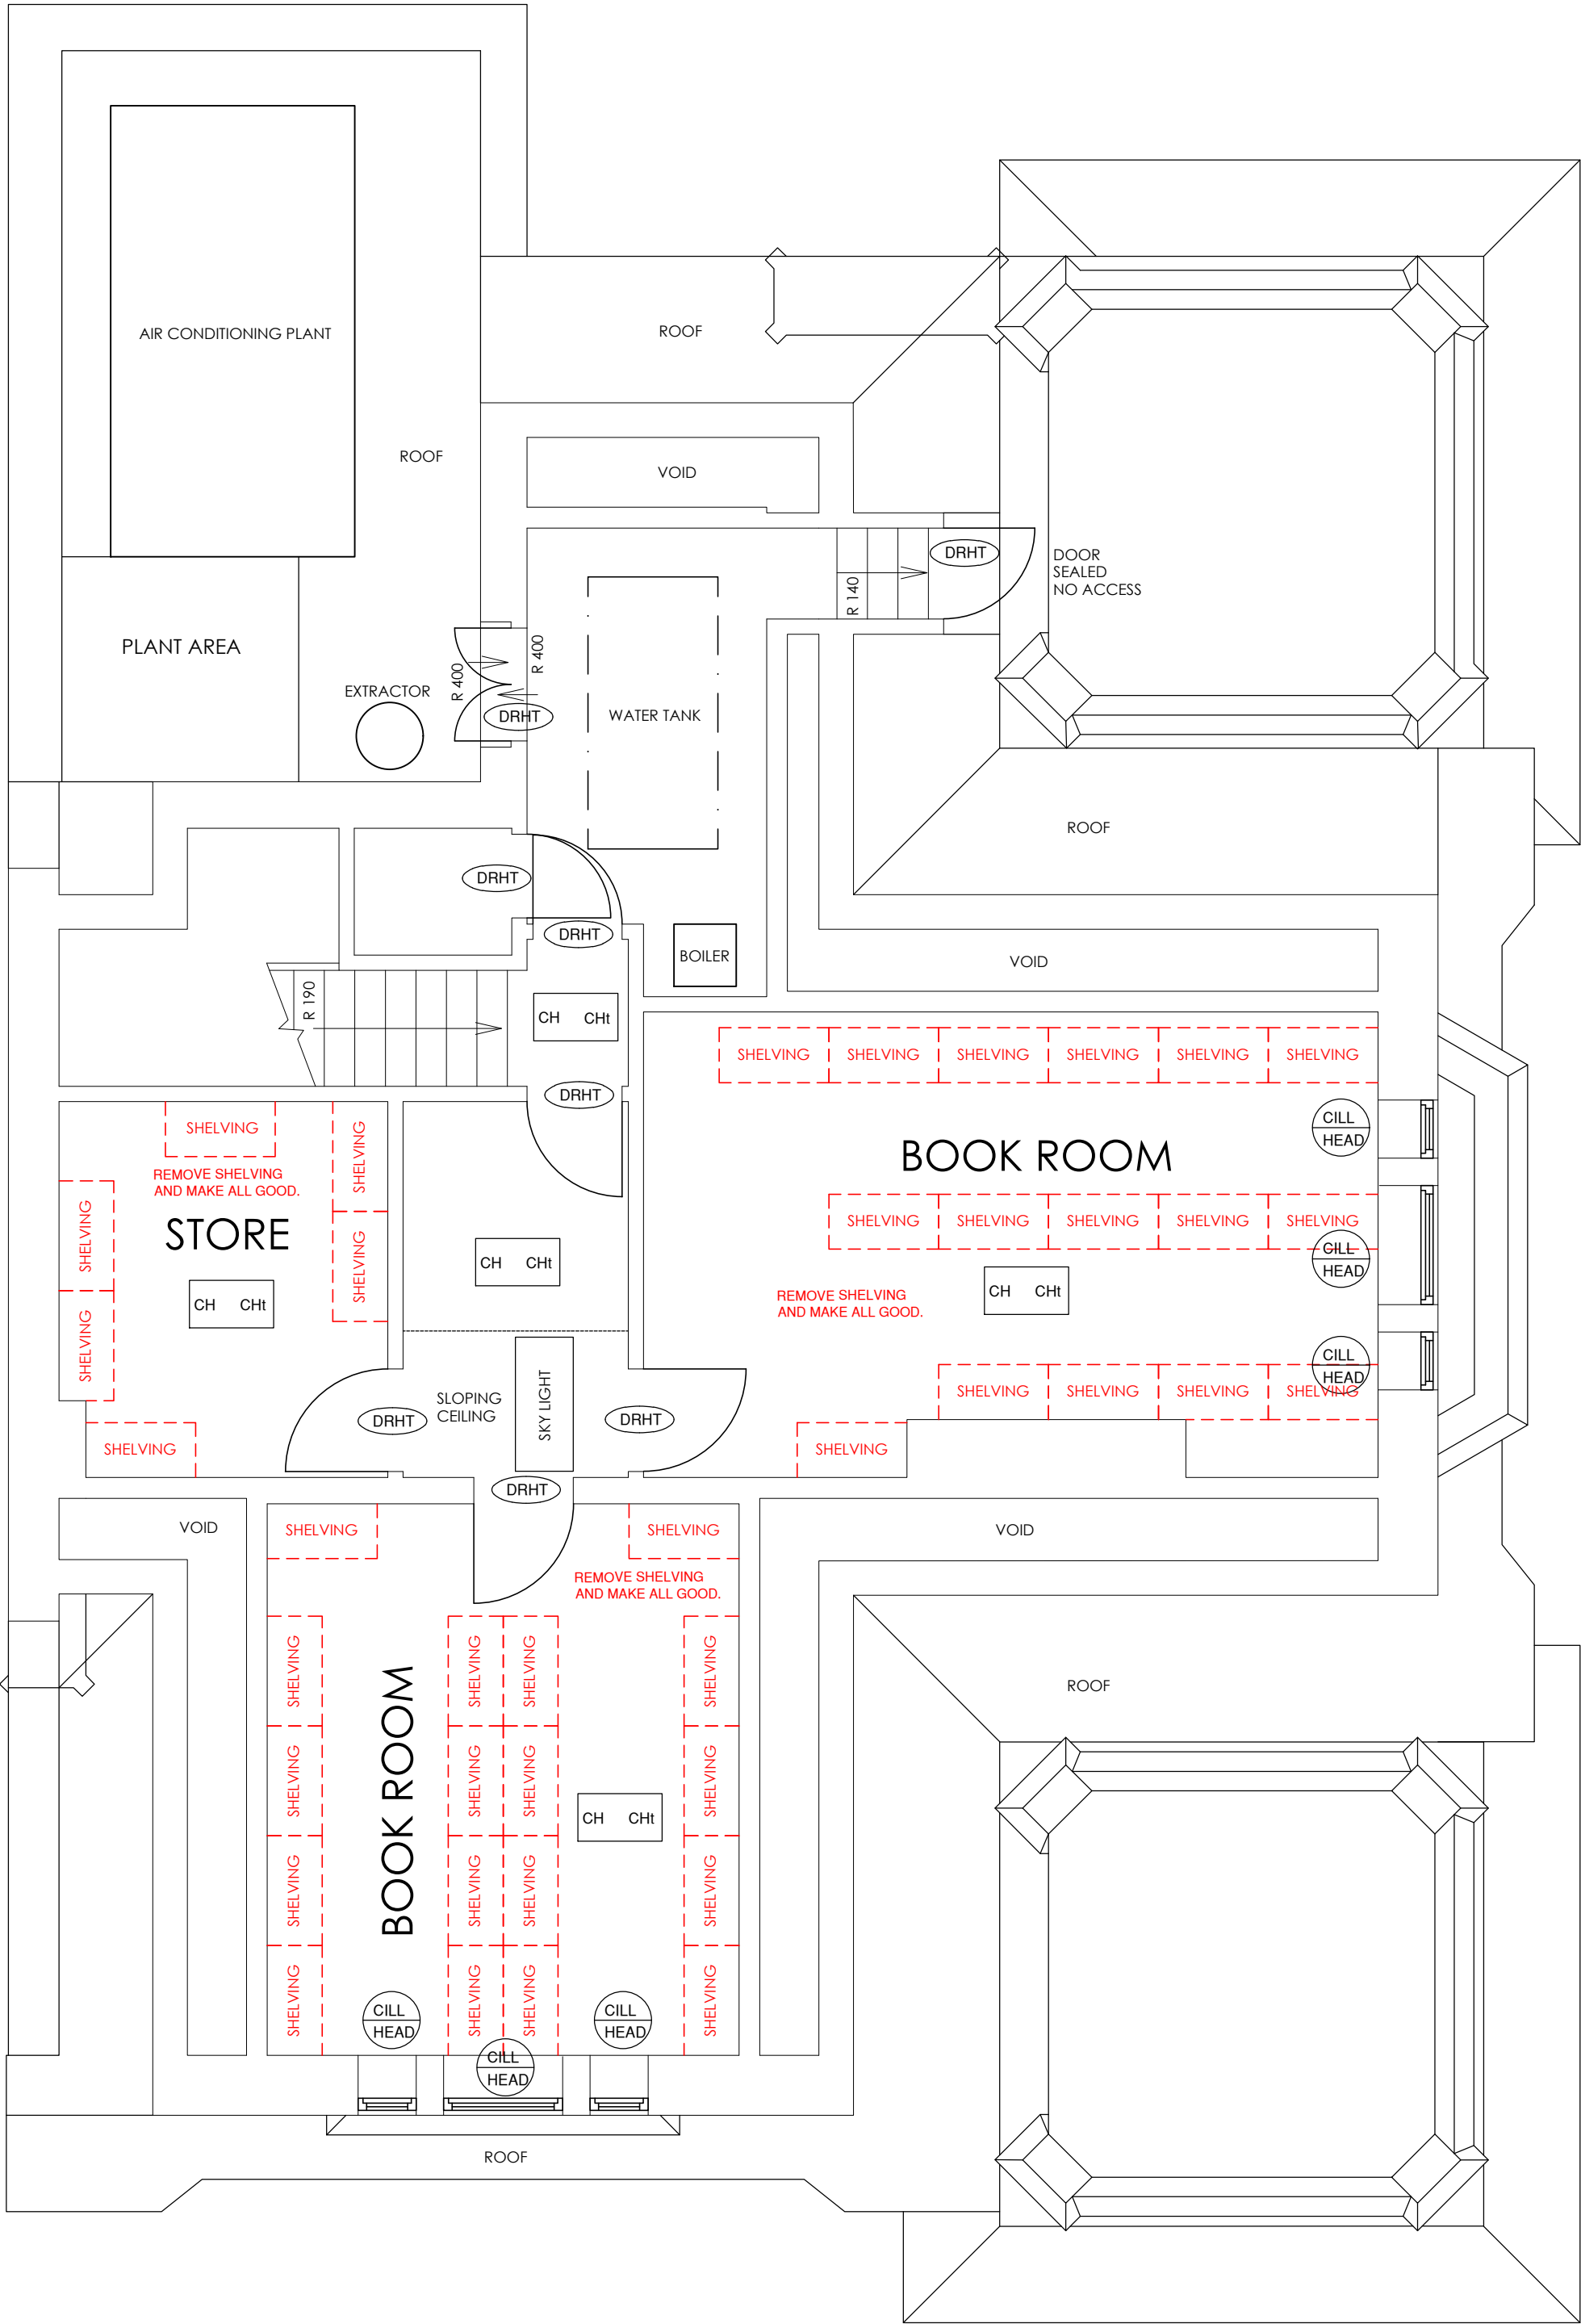

02 | PROPOSED THIRD FLOOR GA PLAN
scale 1:50

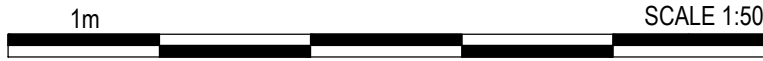

Property Services
This drawing is the copyright and property of
NatWest Group plc.
It must not be copied or published without written
consent.

Do not scale from this drawing.

spaceinvader



address
NATWEST GRAVESEND,
30 KING STREET,
GRAVESEND,
DA12 2XX

ref no. sortcode

description
EXISTING & PROPOSED
THIRD FLOOR GA PLAN

status
PLANNING

IPMS1 sqm

IPMS2 sqm

IPMS3 sqm

scale 1:50@A1 brand

dwn CJS date 08.04.24

rbs drawing number SID24019-006-107 rev. /