


NatWest Gravesend Closure

TENURE: / TBC
LISTED BUILDING: / GRADE II LISTED & CONSERVATION AREA
ADVERTISEMENT CONSENT: / NO
PLANNING CONSENT: / FULL PLANNING
BUILDING CONTROL: / NO

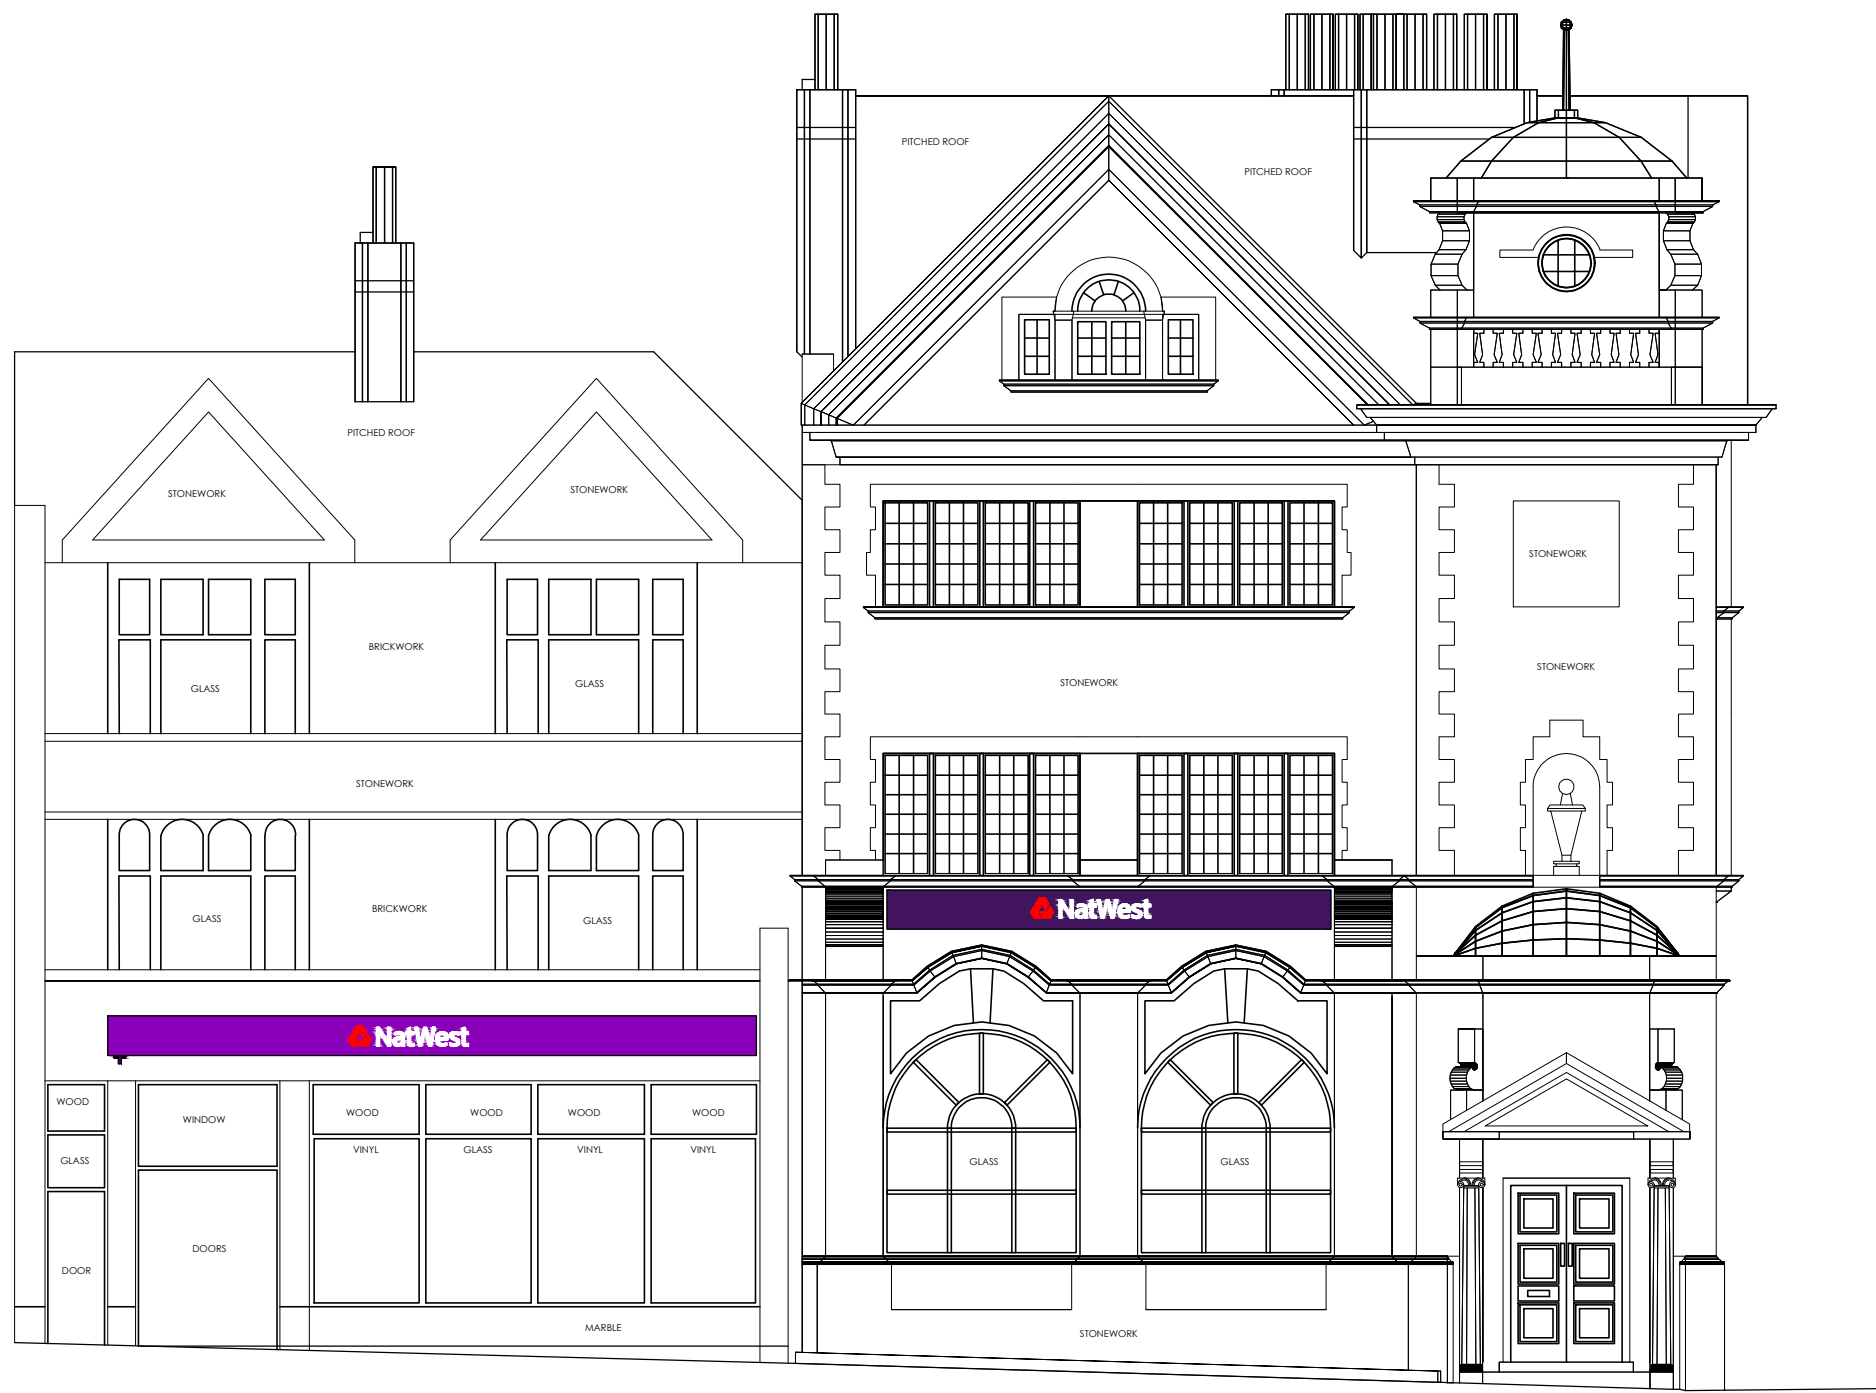

01 | EXISTING ELEVATION 1
scale 1:100

1m
1m
SCALE 1:100



02 | PROPOSED ELEVATION 1
scale 1:100

1m
SCALE 1:100

Property Services
This drawing is the copyright and property of NatWest Group plc.
It must not be copied or published without written consent.

Do not scale from this drawing.

spaceinvader



address
NATWEST GRAVESEND,
30 KING STREET,
GRAVESEND,
DA12 2XX

ref no. sortcode

description
EXISTING & PROPOSED
ELEVATION 1

status
PLANNING

IPMS1	sqm
IPMS2	sqm
IPMS3	sqm
scale	1:100@A1
brand	
dm	CJS
date	08.04.24
revs drawing number	SID24019-006-108
rev.	/