


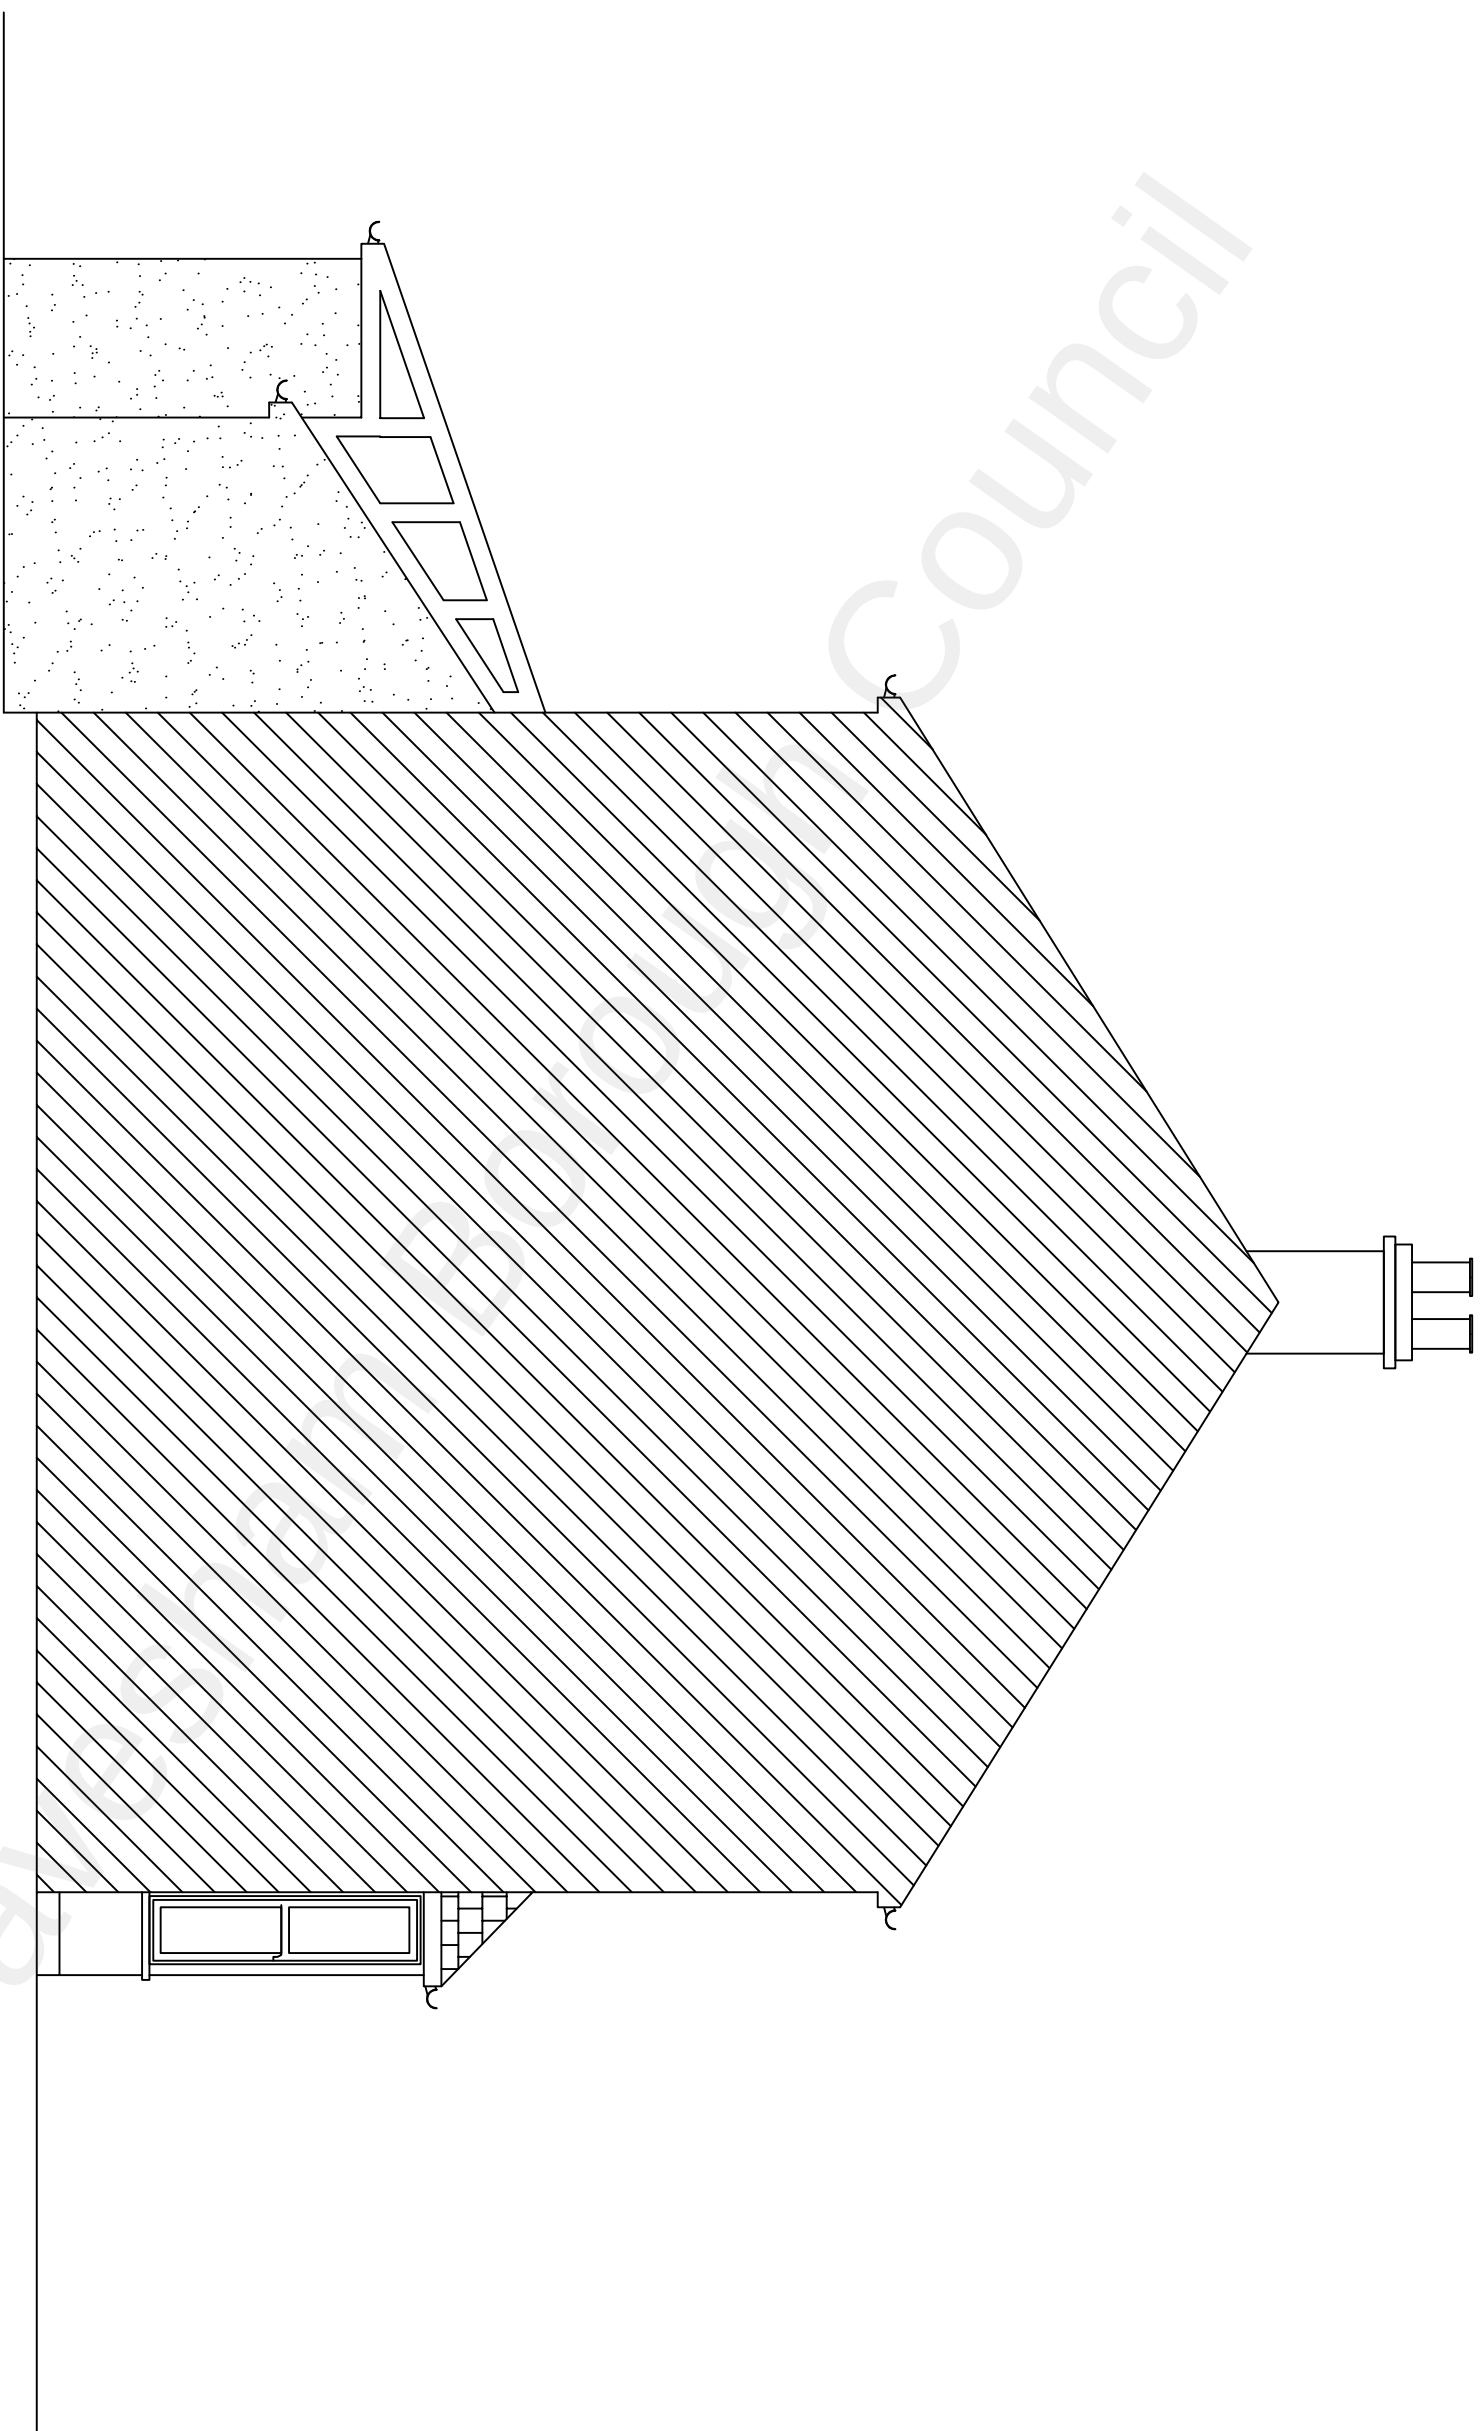

Existing Side Elevations



	Client	Gursharan Singh 36 All Saints Road Northfleet Gravesend Kent DA11 8RN	Drawing Title	Existing Side Elevation	Description This drawing is copyright, and may not be reproduced or made use of unless expressly agreed by the Design Team All dimensions must be checked on site.				Drawing No.	Revision
									2171-005	00
									Scale 1:50@A3	Date March 2022
									Computer File No.	Project No.
									Drawn By Raj Bhutti	Checked By
									Coordinated By	Approved By