


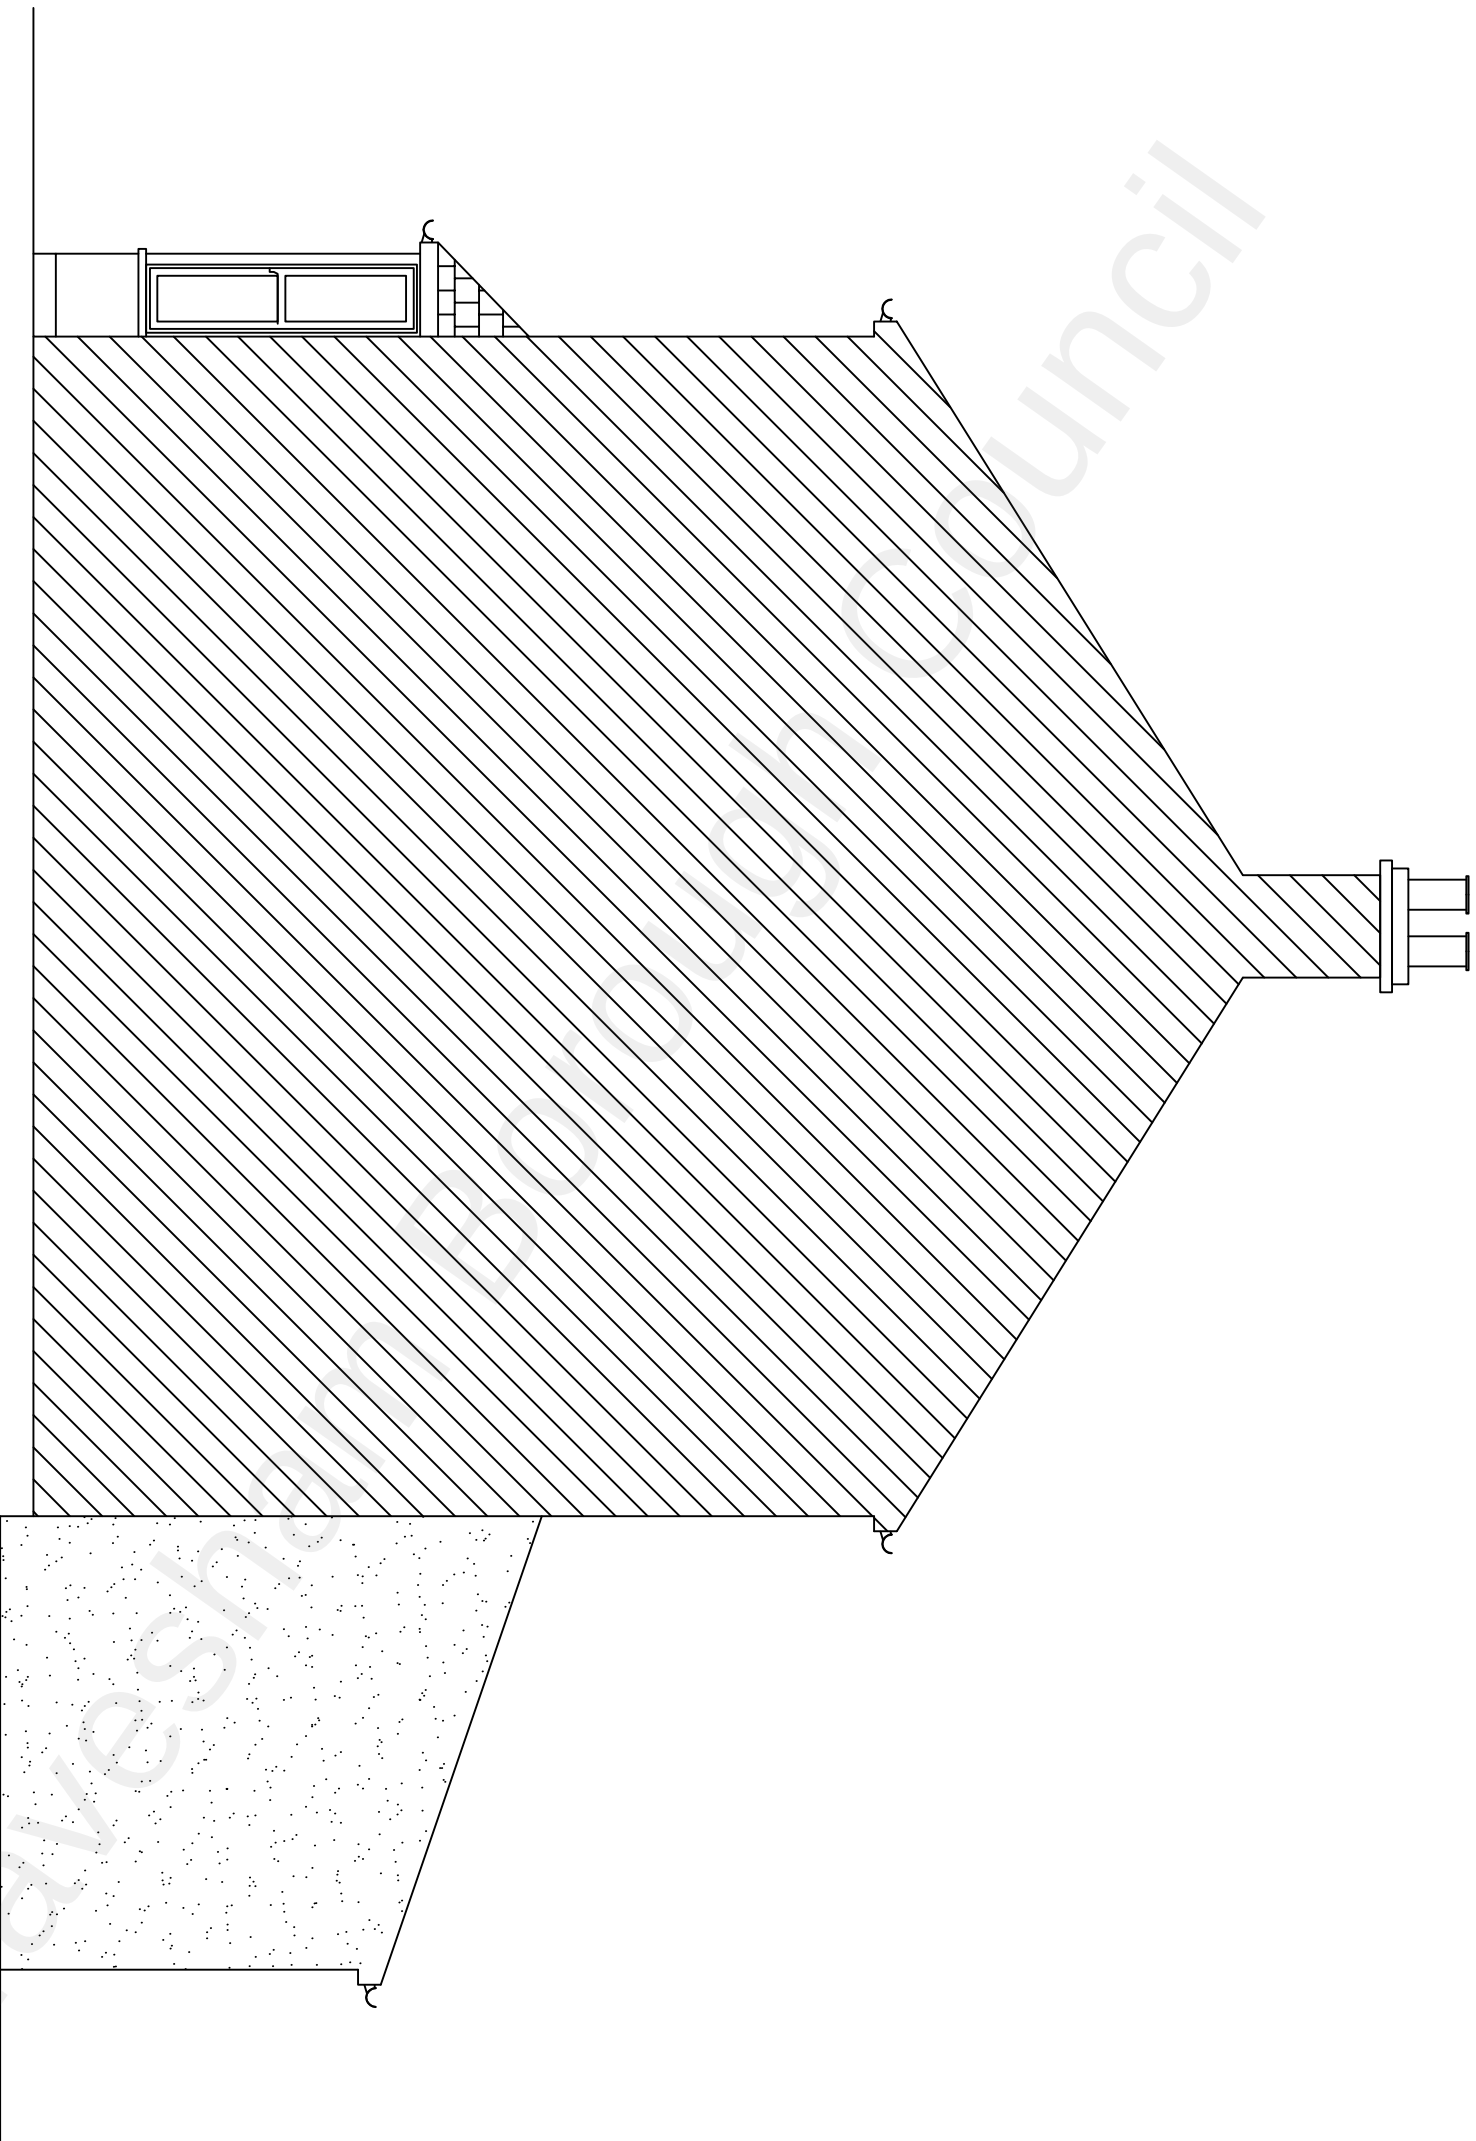

Existing Side Elevations



			Client Gursharan Singh 36 All Saints Road Northfleet Gravesend Kent DA11 8RN			Drawing Title Existing Side Elevation					
Description This drawing is copyright and may not be reproduced or made use of unless expressly agreed by the Design Team All dimensions must be checked on site.											
			Drawn By			Checked By					
Coordinated By			Approved By								
Scale 1:50@A3			Date March 2022								
Computer File No.			Project No.								