


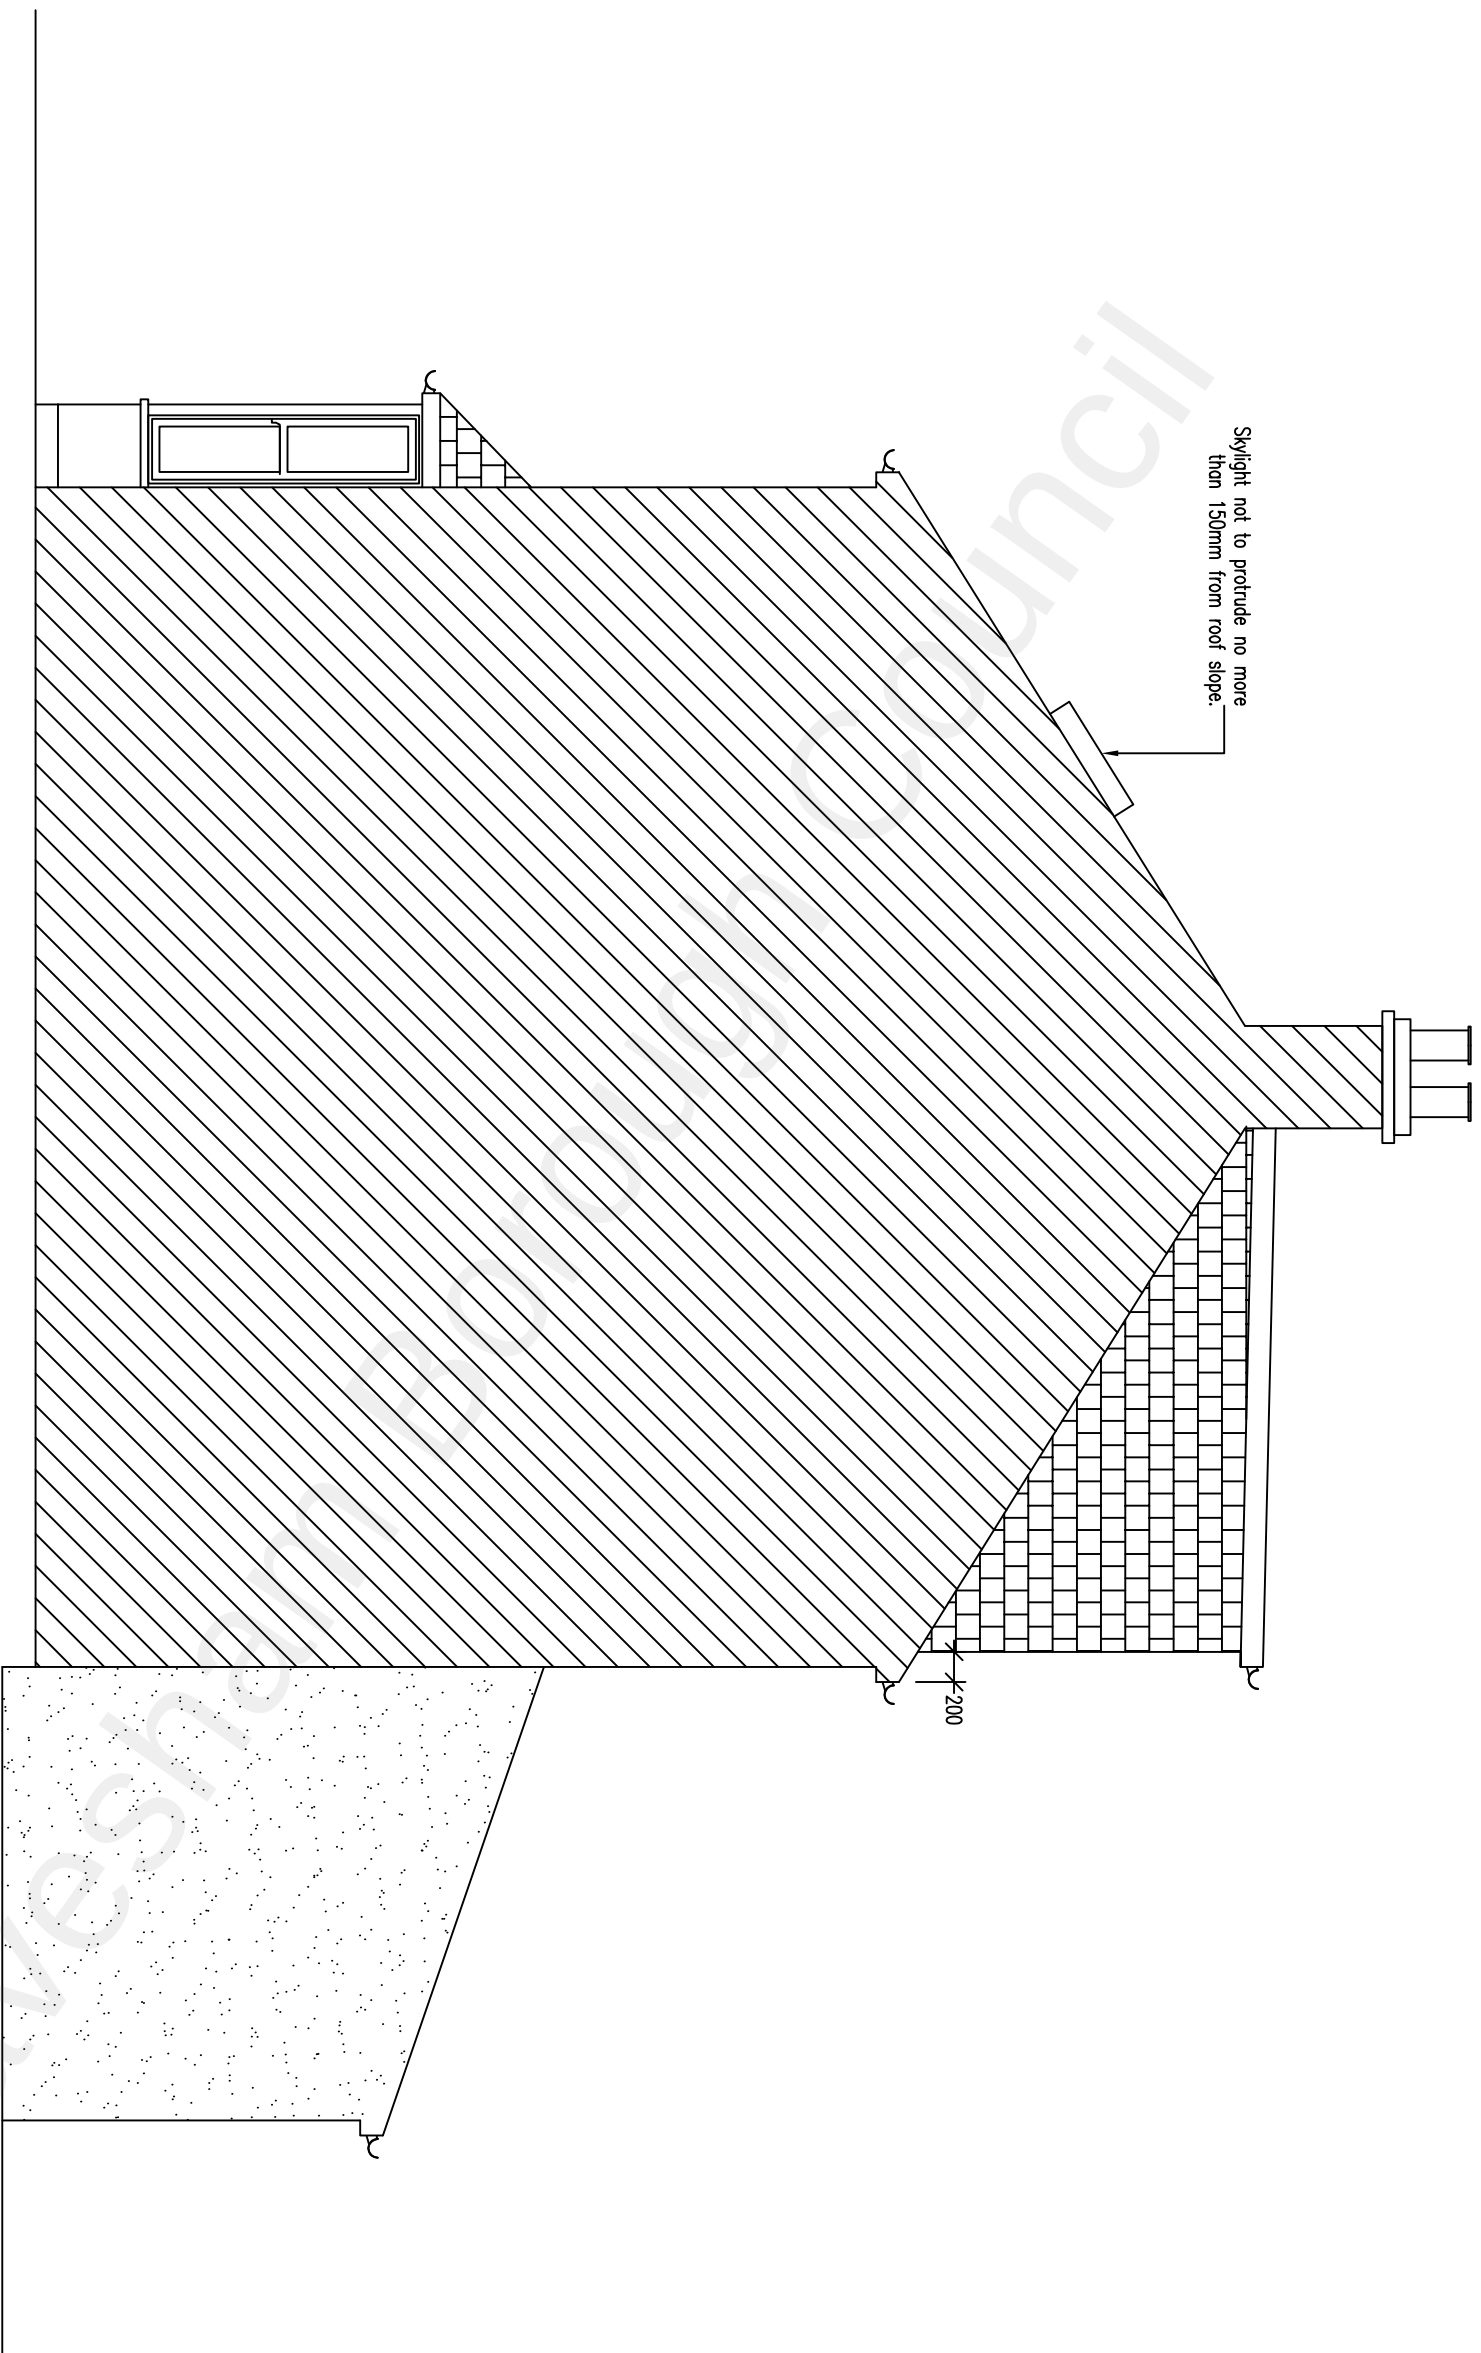

Proposed Side Elevations

		Client Gursharan Singh 36 All Saints Road Northfleet Gravesend Kent DA11 8RN		Drawing Title Proposed Side Elevation				Drawing No. 2171-015		Revision 00	
								Scale 1:50@A3		Date March 2022	
								Computer File No.		Project No.	
								Drawn By Raj Bhutti		Checked By	
								Coordinated By		Approved By	