


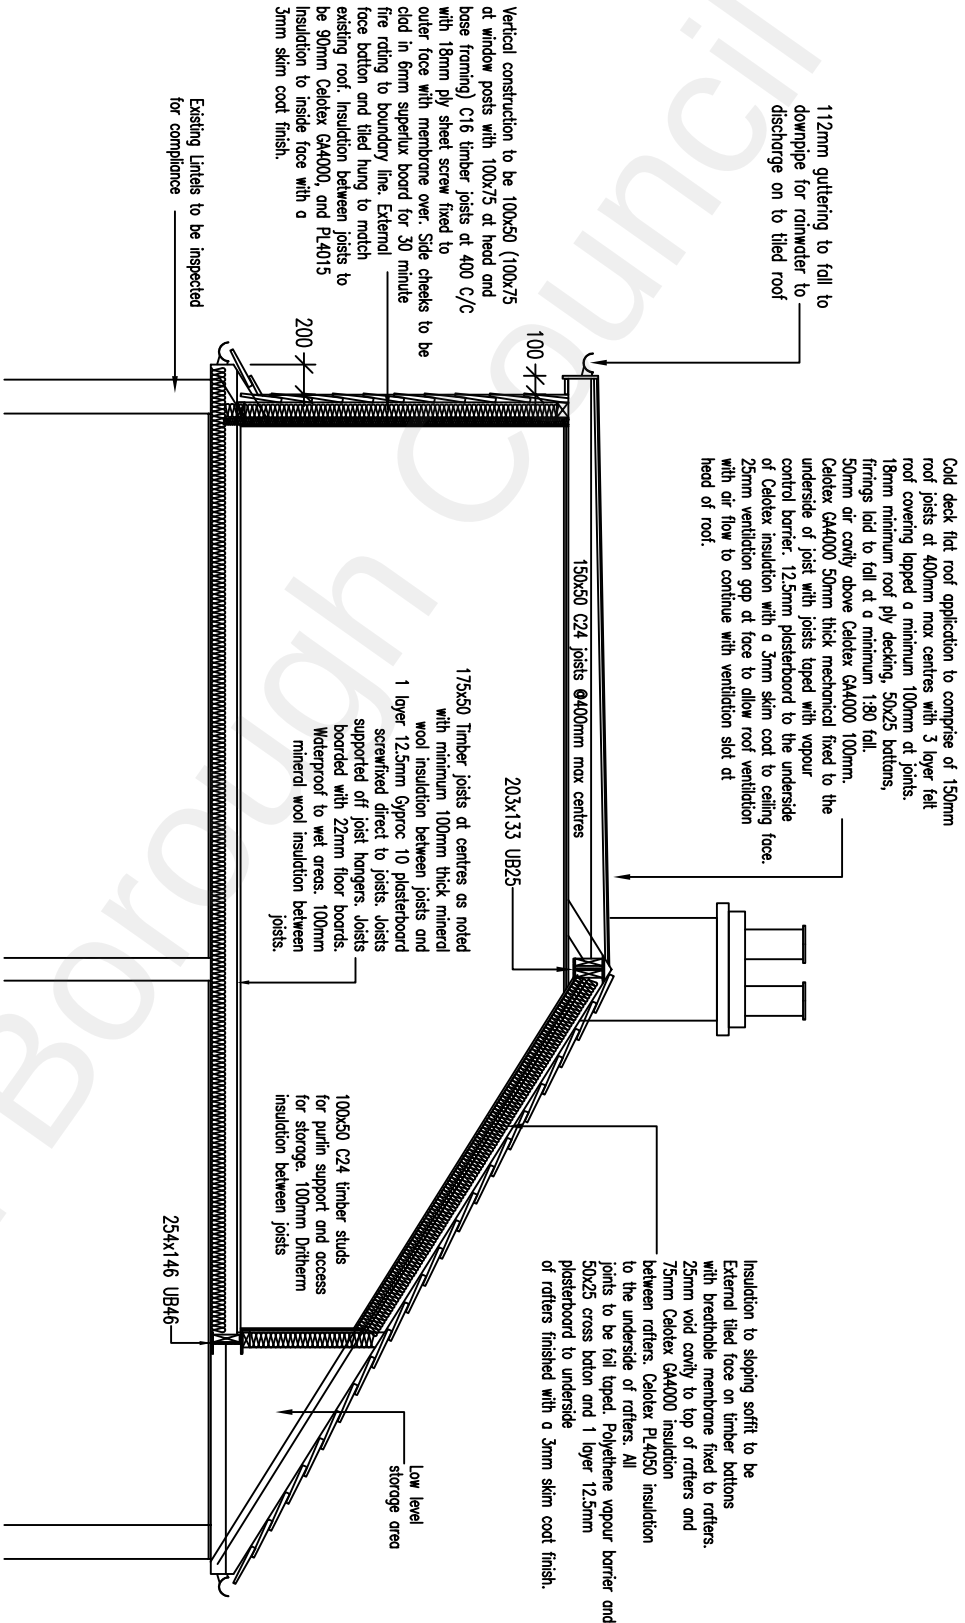

Section through

	Client	Gursharan Singh 36 All Saints Road Northfleet Gravesend Kent DA11 8RN	Drawing Title	Section Through						Drawing No.	2171-016	Revision	00
	Description	This drawing is copyright and may not be reproduced or made use of unless expressly agreed by the Design Team All dimensions must be checked on site.		Initial	Rev	Date				Scale	1:50@A3	Date	March 2022
	Drawn By	Raj Bhutti	Checked By	Coordinated By	Approved By								