


2 Hays Mead, DA3 7EU

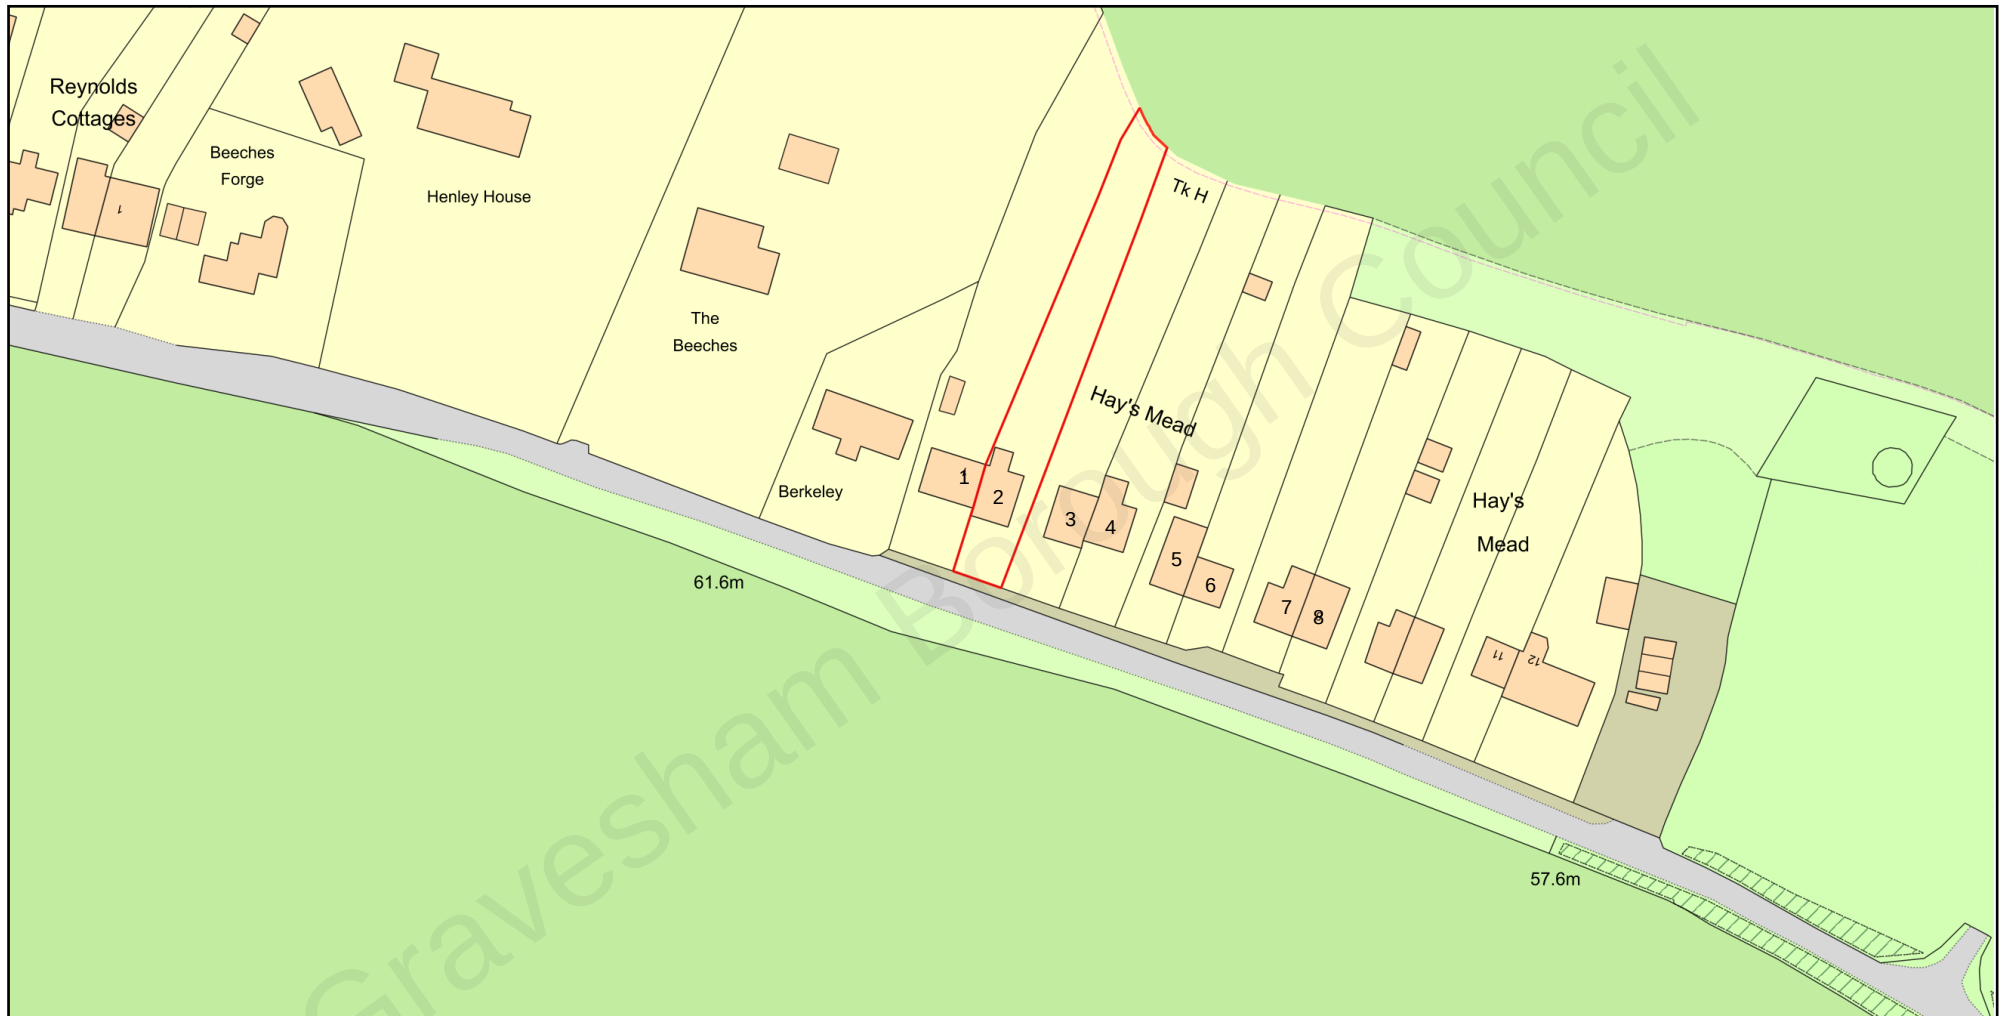

0 50
Metres



Plan Produced for: Gravesham Borough Council

Date Produced: 10 May 2022

Plan Reference Number: TQRQM22130130608262

Scale: 1:1250 @ A4

© Crown copyright and database rights 2021 OS 100042766