


Location Plan

Site Address: 8, Artillery Row, Gravesend, DA12 1LY



Date Produced: 30-Sep-2024

Scale: 1:1250 @A3

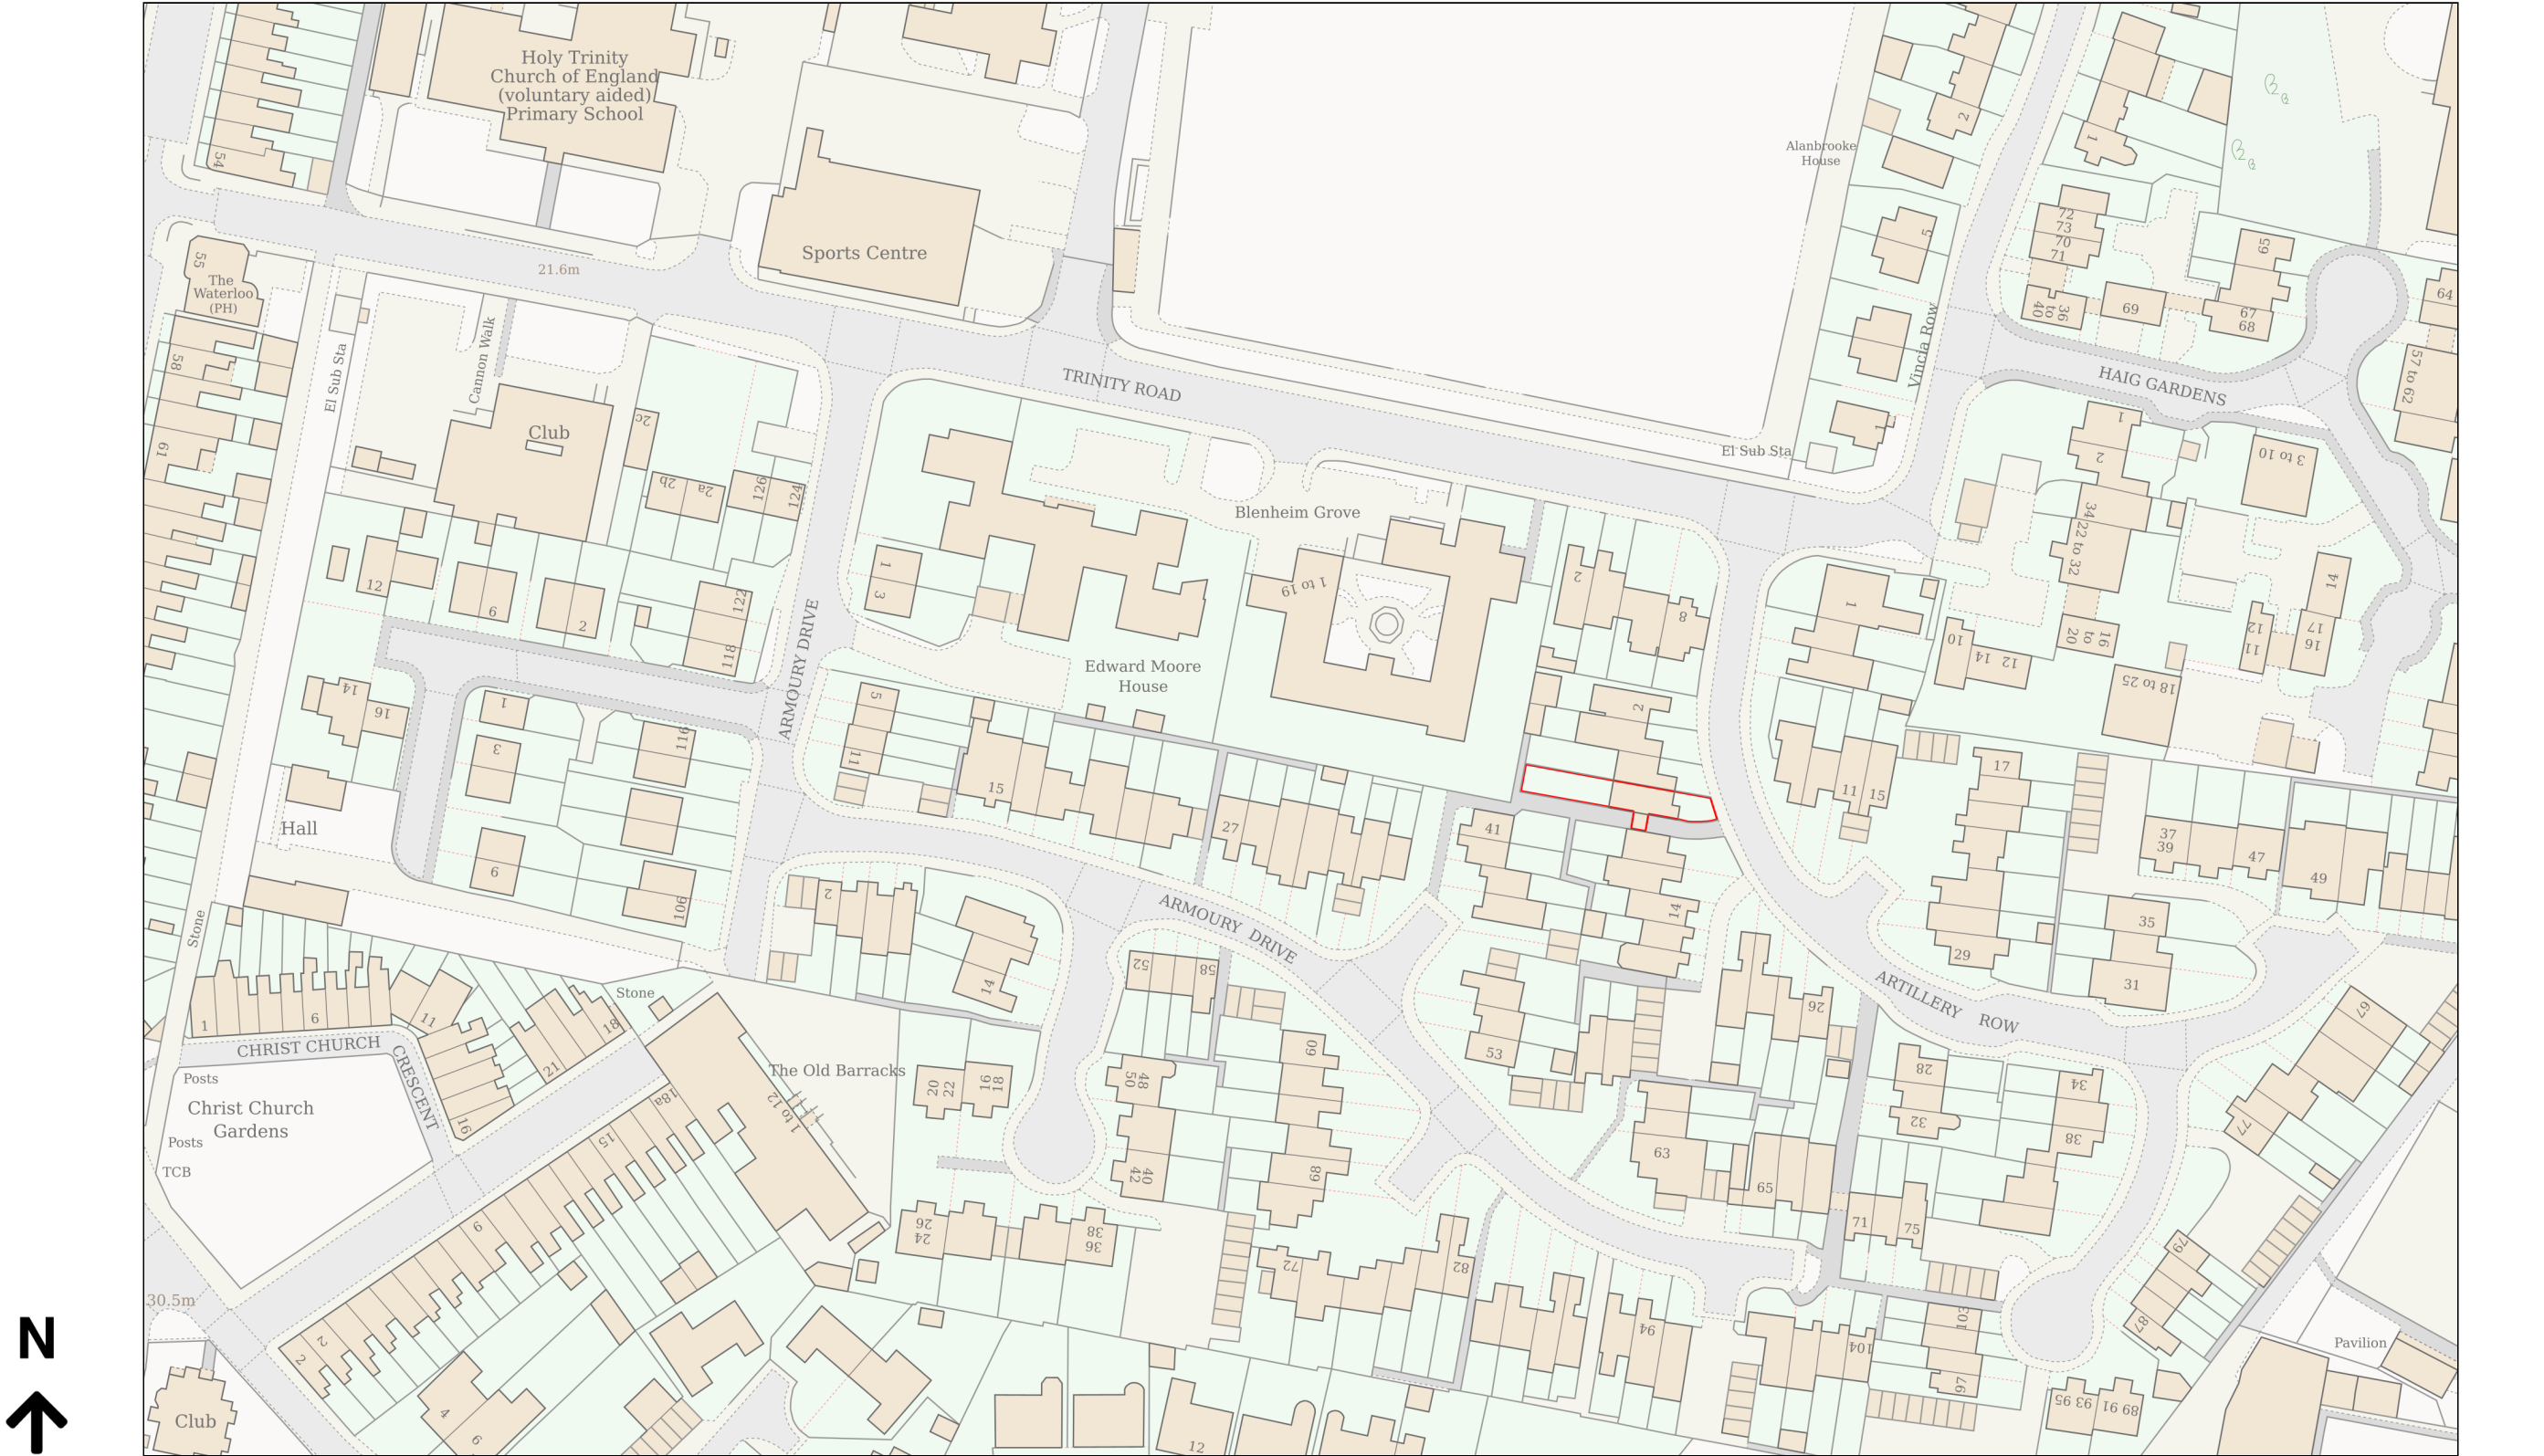

Planning Portal Reference: PP-13325311v2