


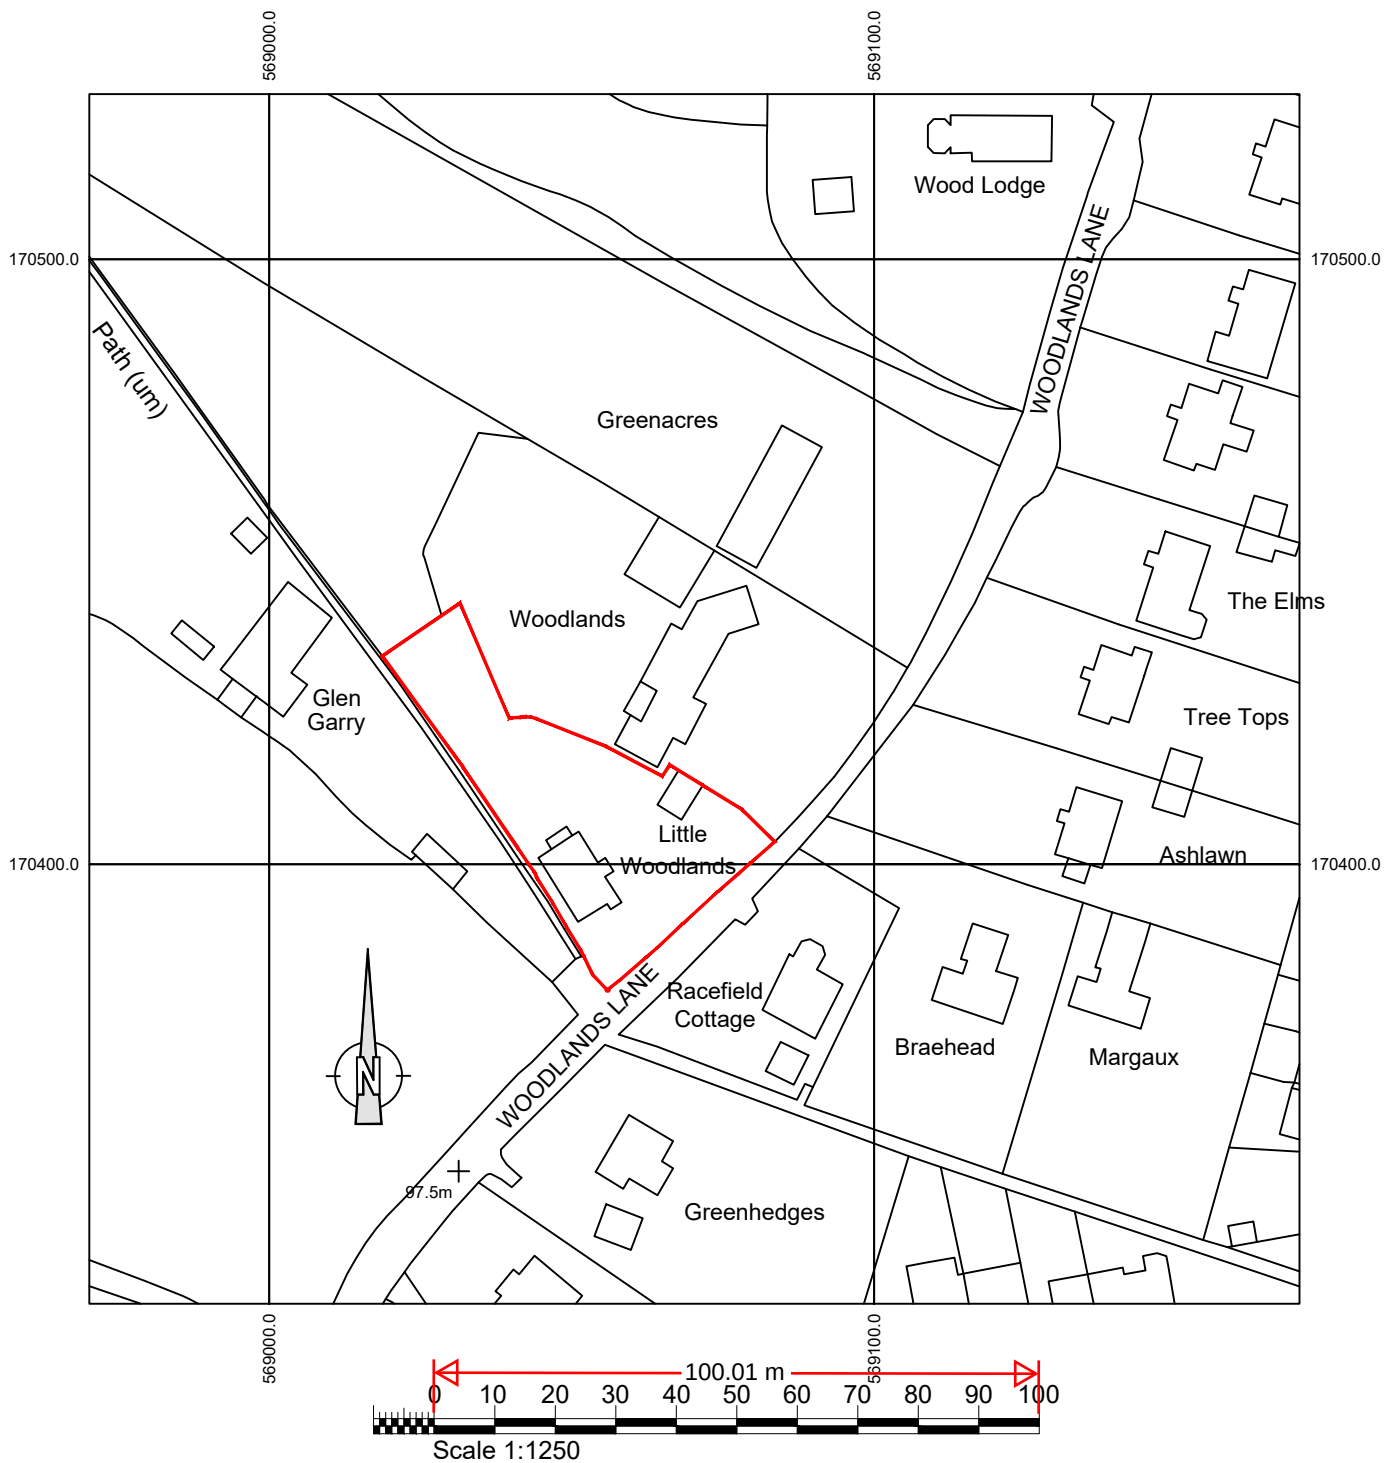

This drawing remains the Copyright
of the architects and may not be
reproduced in whole or in part
without their written permission



Scale 1:1250

DAC

Architects

21 Stone Street,
Gravesend, Kent, DA11 0NP
Tel: 01474 566996
Fax: 01474 320374
Design@DACarchitects.co.uk

CLIENT
MR & MRS JARMYN

PROJECT
LITTLE WOODLANDS

TITLE
SITE LOCATION PLAN

SCALE
1:1250

DRAWN BY
LDM

PROJECT NO.
5465

DATE
14/05/24

DRAWING No. REVISION
P-00