


This drawing is the property of K Design copyright is reserved by them and drawing is issued on condition that it is not copied, reproduced, retained, or disclosed to any unauthorised person without prior consent in writing of K Design.
ALL DIMENSIONS TO BE CHECKED ON SITE PRIOR TO WORK COMMENCING AND K DESIGN NOTIFIED OF ANY DISCREPANCIES TO ENABLE US TO ADVISE OCCORDINGLY.
DO NOT SCALE.

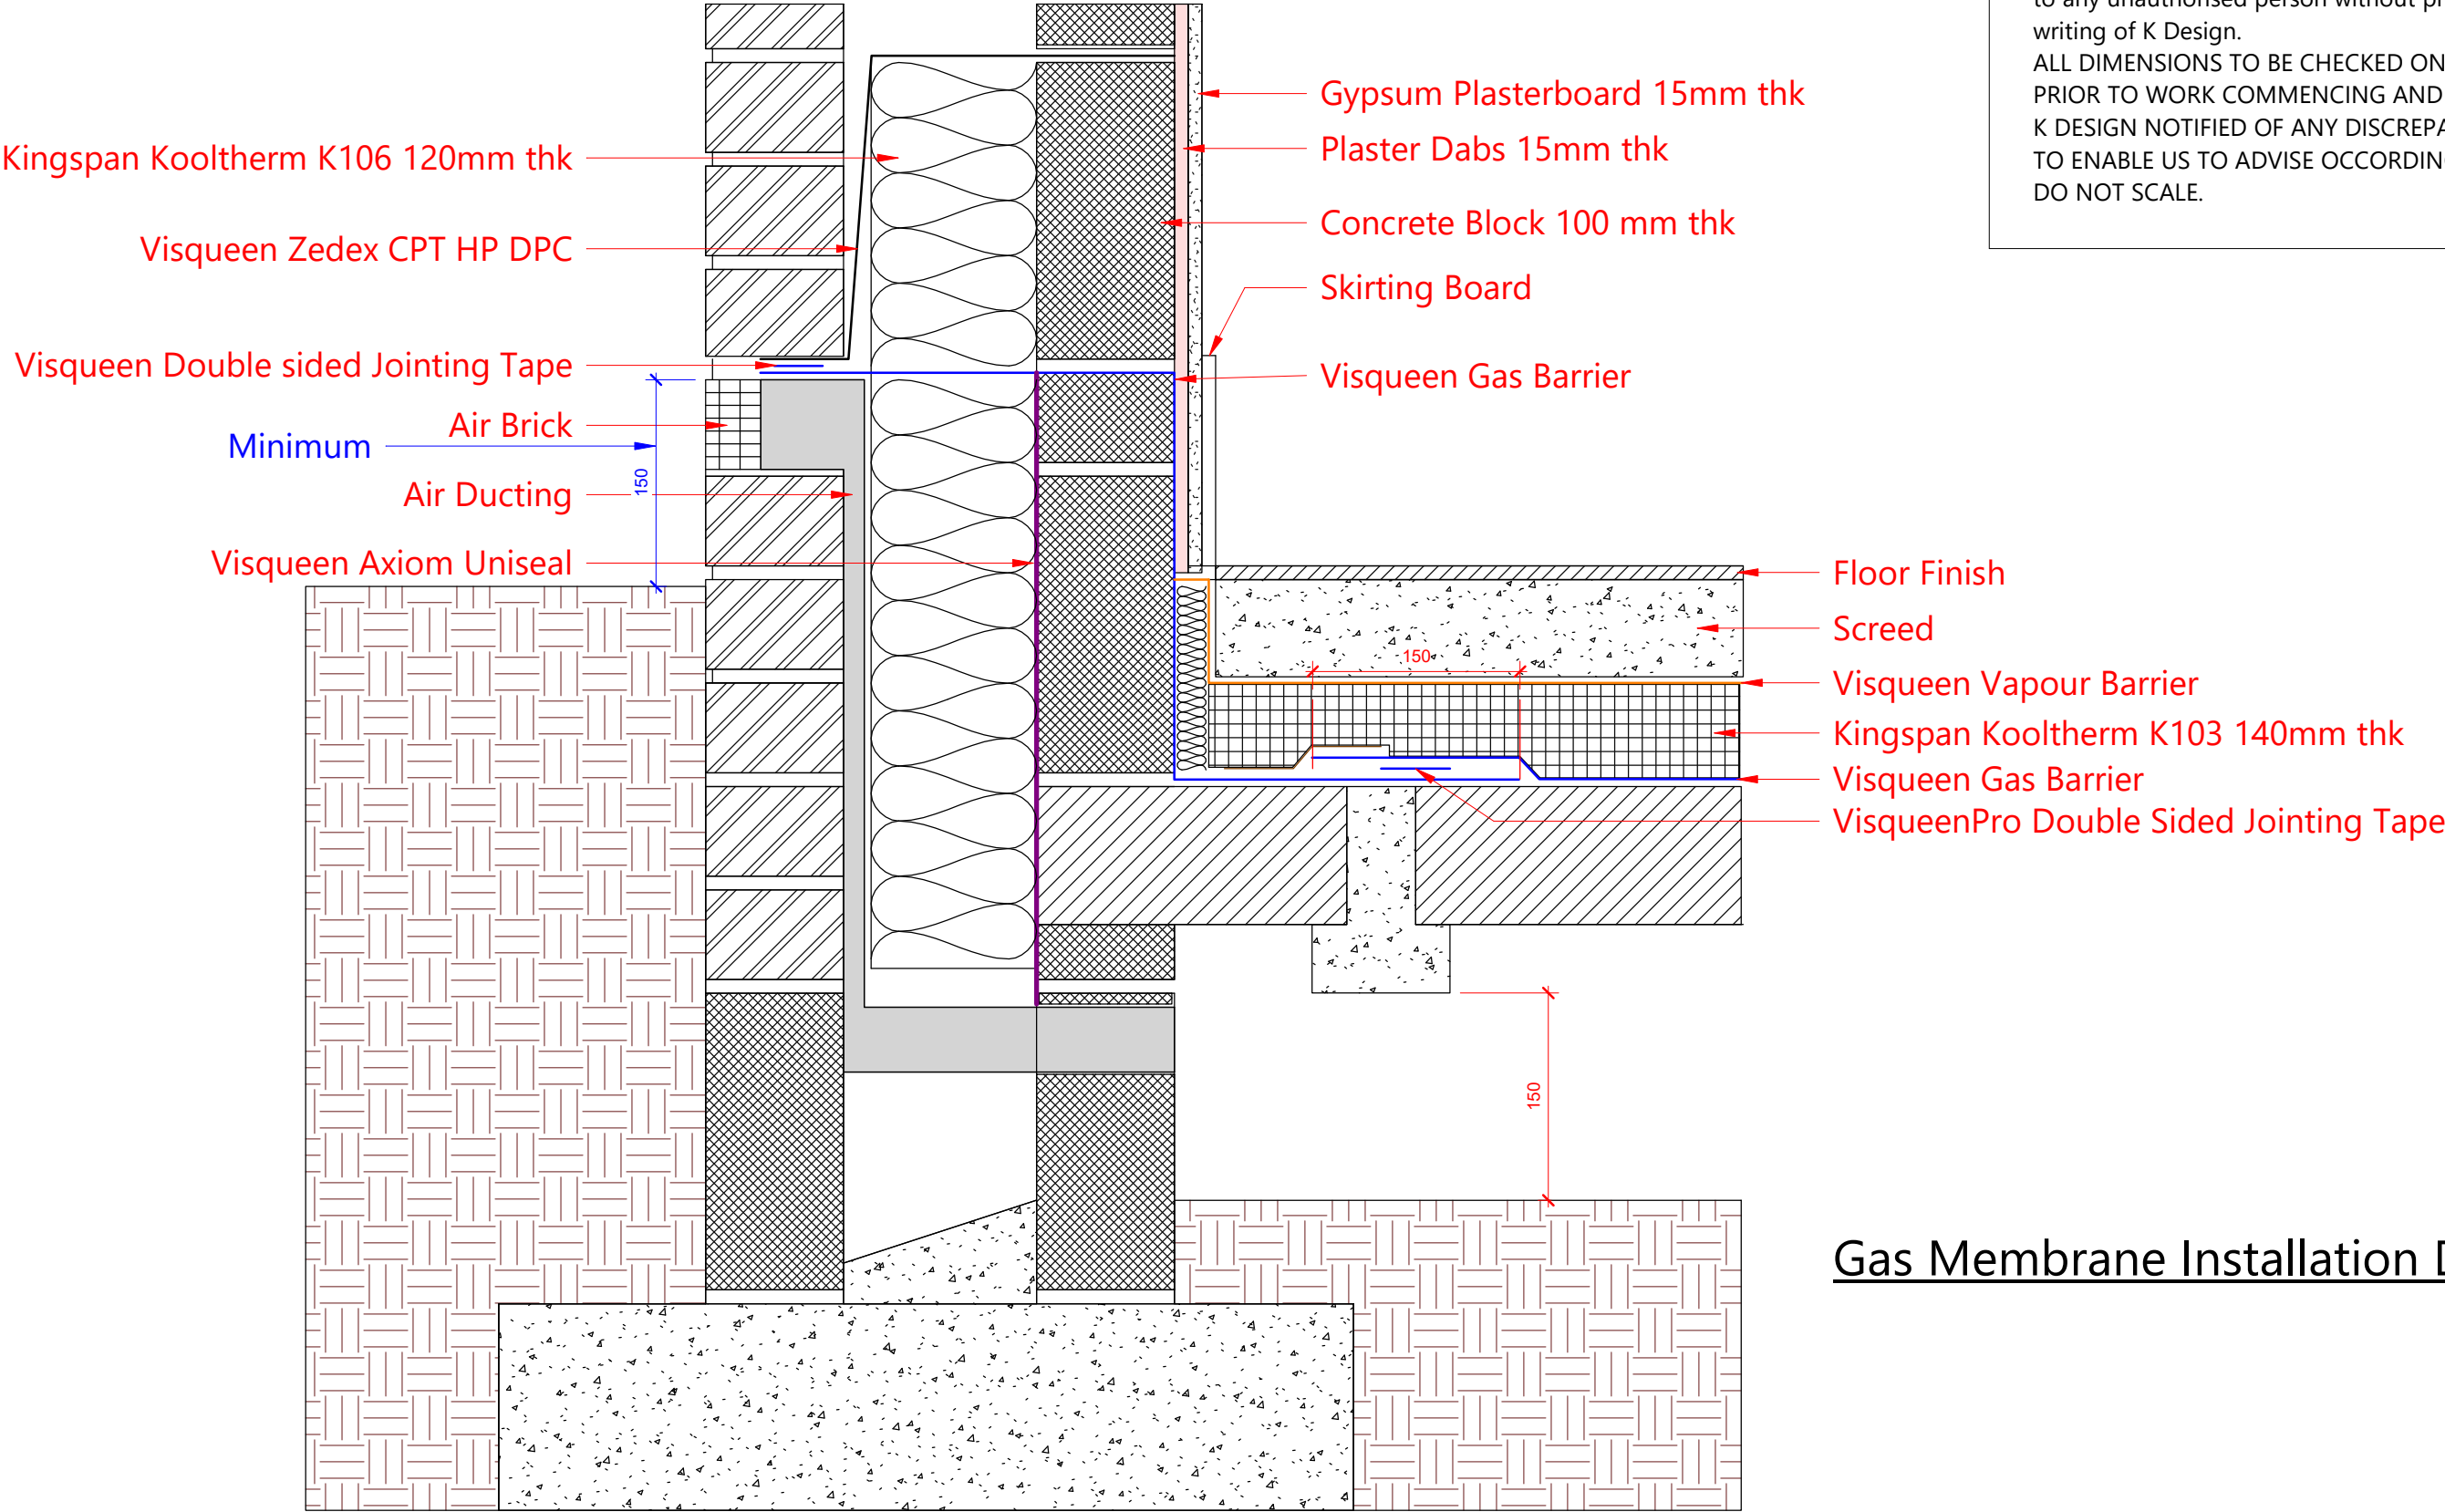

Gas Membrane Installation Details

 Design An Insight To Your Building Design info@kdesign.org.uk PURPOSE OF ISSUE Building Control	No.	Description	Date	PROJECT	CLIENT		
				Conversion of existing garage into a kitchen/lounge.	Mr N Bhadare		
				SHEET	Date	Project number	Scale (@ A3)
					02/12/2025	2521	1 : 5
					Drawn by	DRAWING NUMBER	
				Visqueen Gas Membrane Installation Diagram	JSP	BR10	
					Checked by		
					N/A		
							REV