



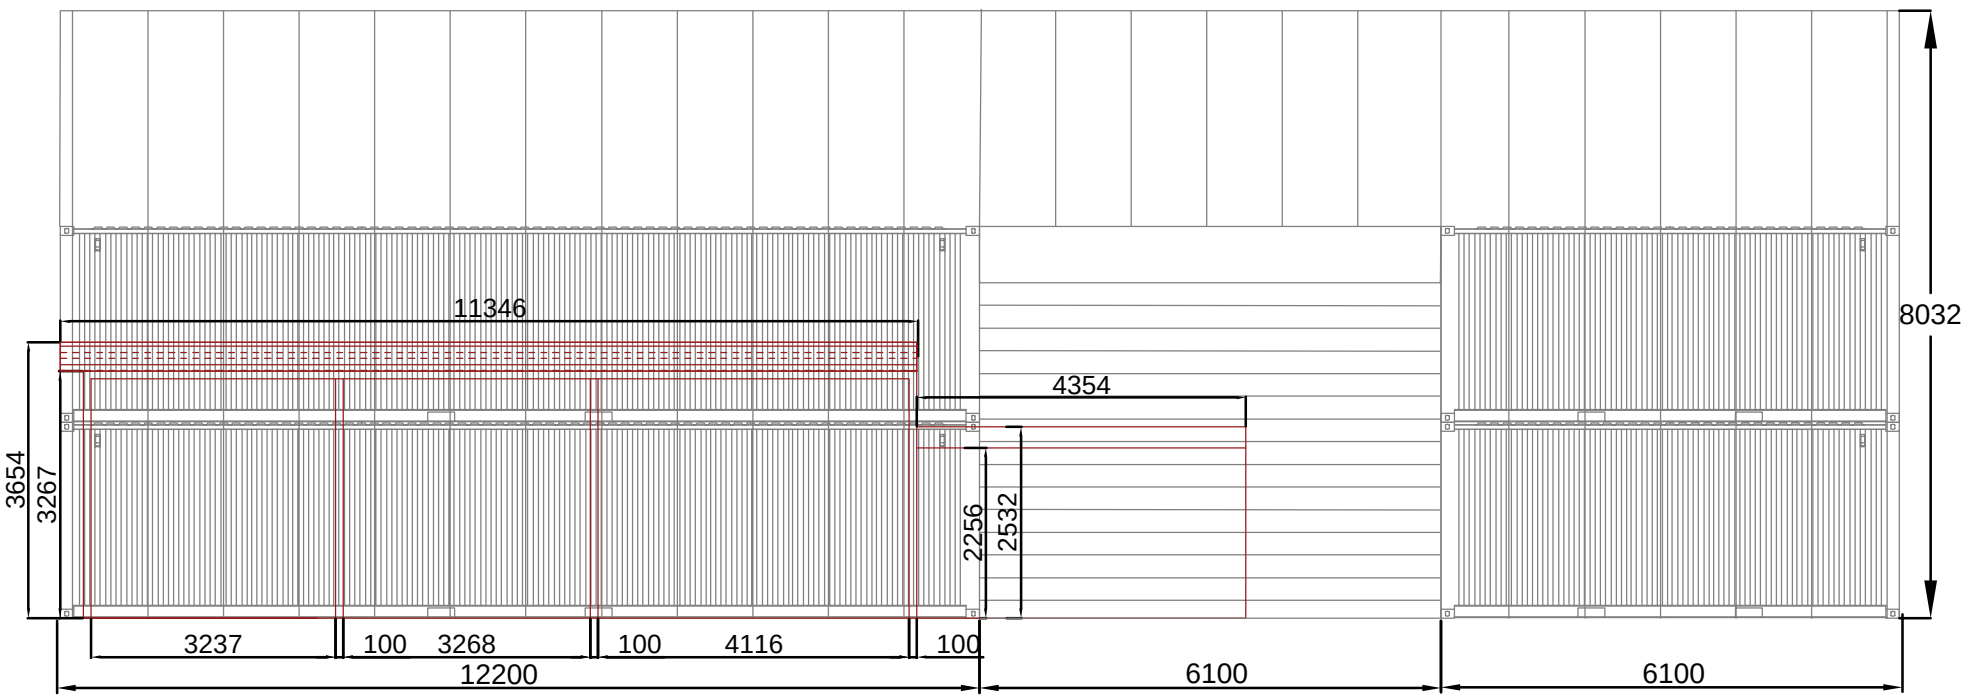

DMP File No.
Z:\CAD\DMP\DWGS\

P1	21.05.25	ISSUED FOR COMMENT
P	16.08.24	ISSUED FOR COMMENT
REV	DATE	DESCRIPTION

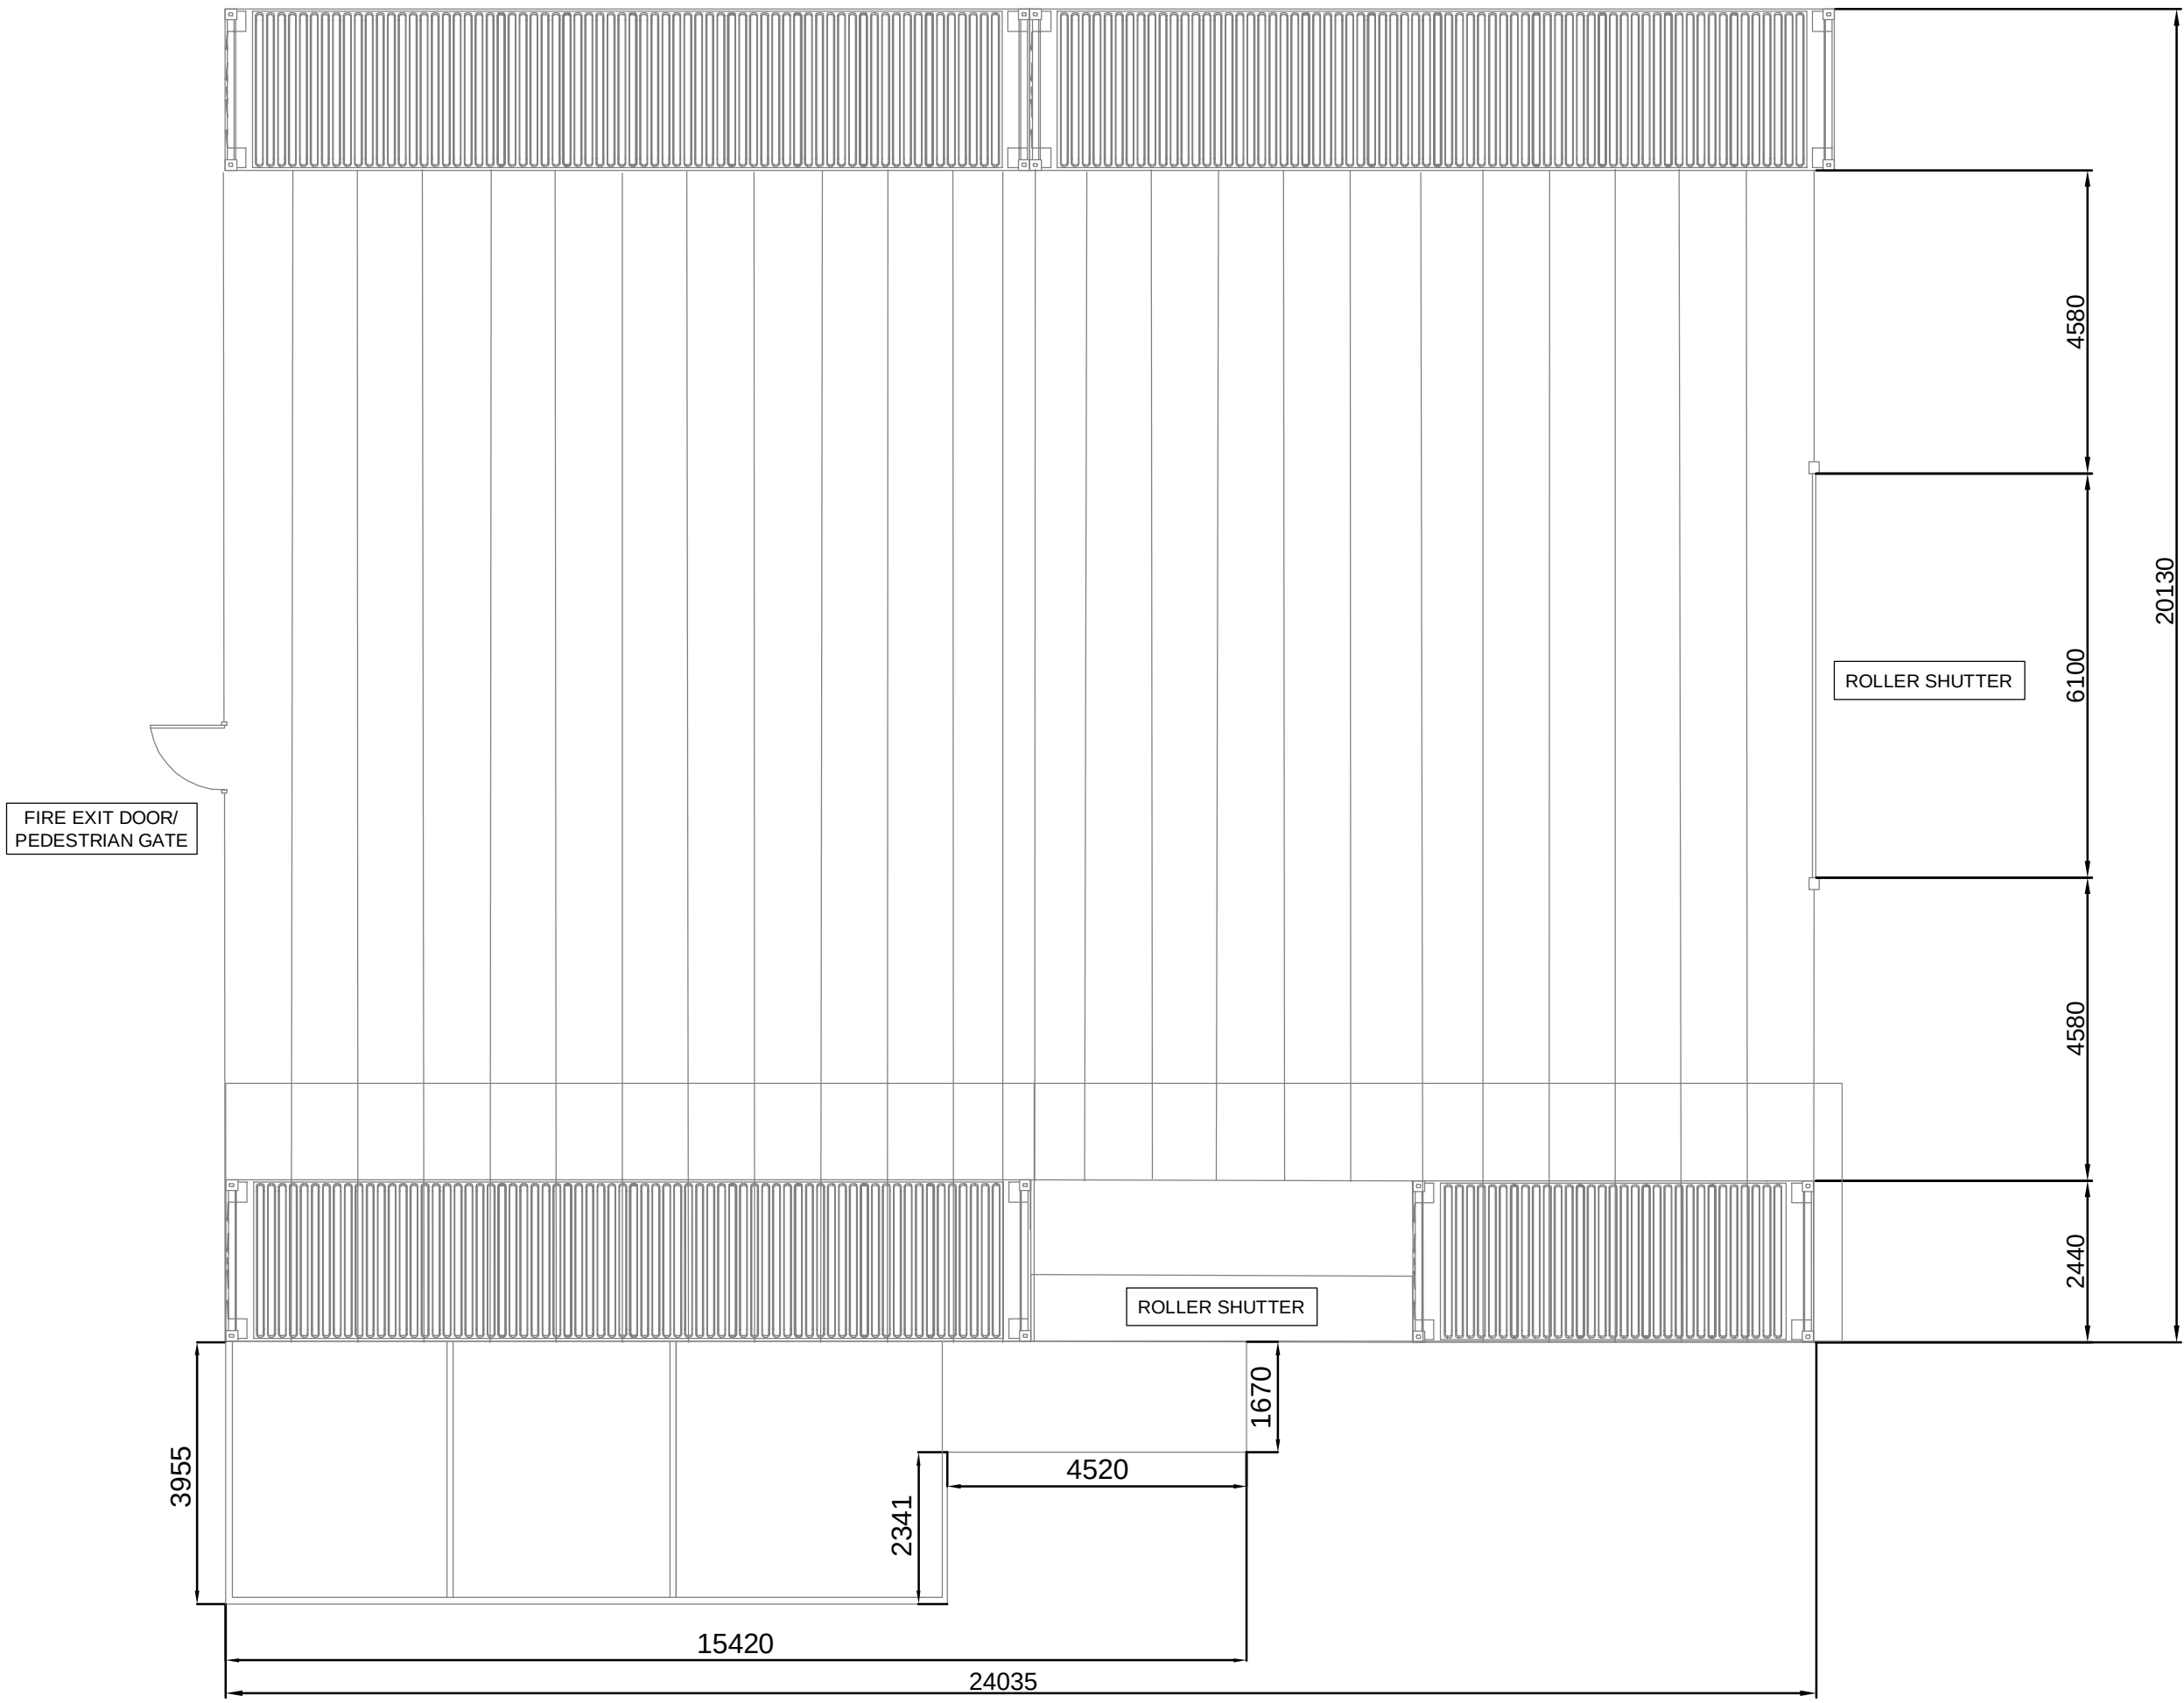

8 Holgate Court, Western Road,
Romford, Essex, RM1 3JS

Tel: 01708 729070 www.davidmiles.co.uk

project
APEX BUSINESS PARK

title
PROPOSED PLAN & ELEVATIONS

scale 1:100@A1 date AUG 2024

drawn CAD	checked CAD	rev P1
--------------	----------------	-----------

drawing no.
8089-SW-007

PRELIMINARY

DO NOT SCALE FROM THIS DRAWING
The drawing is copyright and is the property of David Miles & Partners Ltd.
It is to be used between the parties and the client.
Any reproduction without the written permission of David Miles & Partners Ltd is strictly prohibited.